


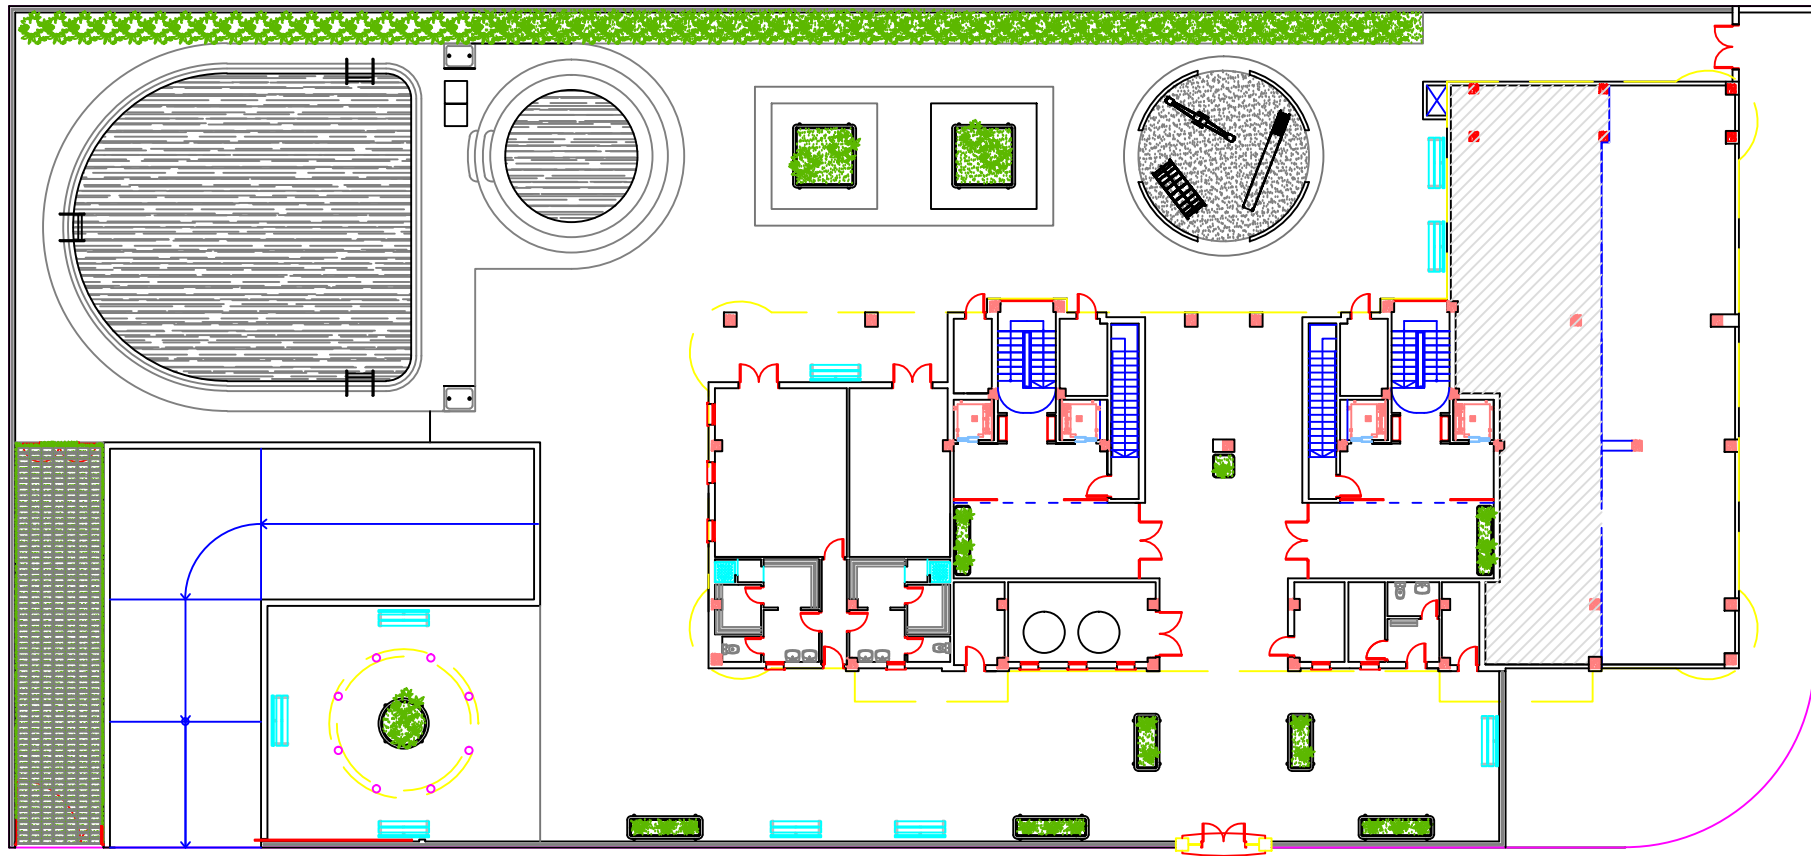

GROUND FLOOR    SCALE 1/300