


PROPOSED NEW
ROUNDBABOUT

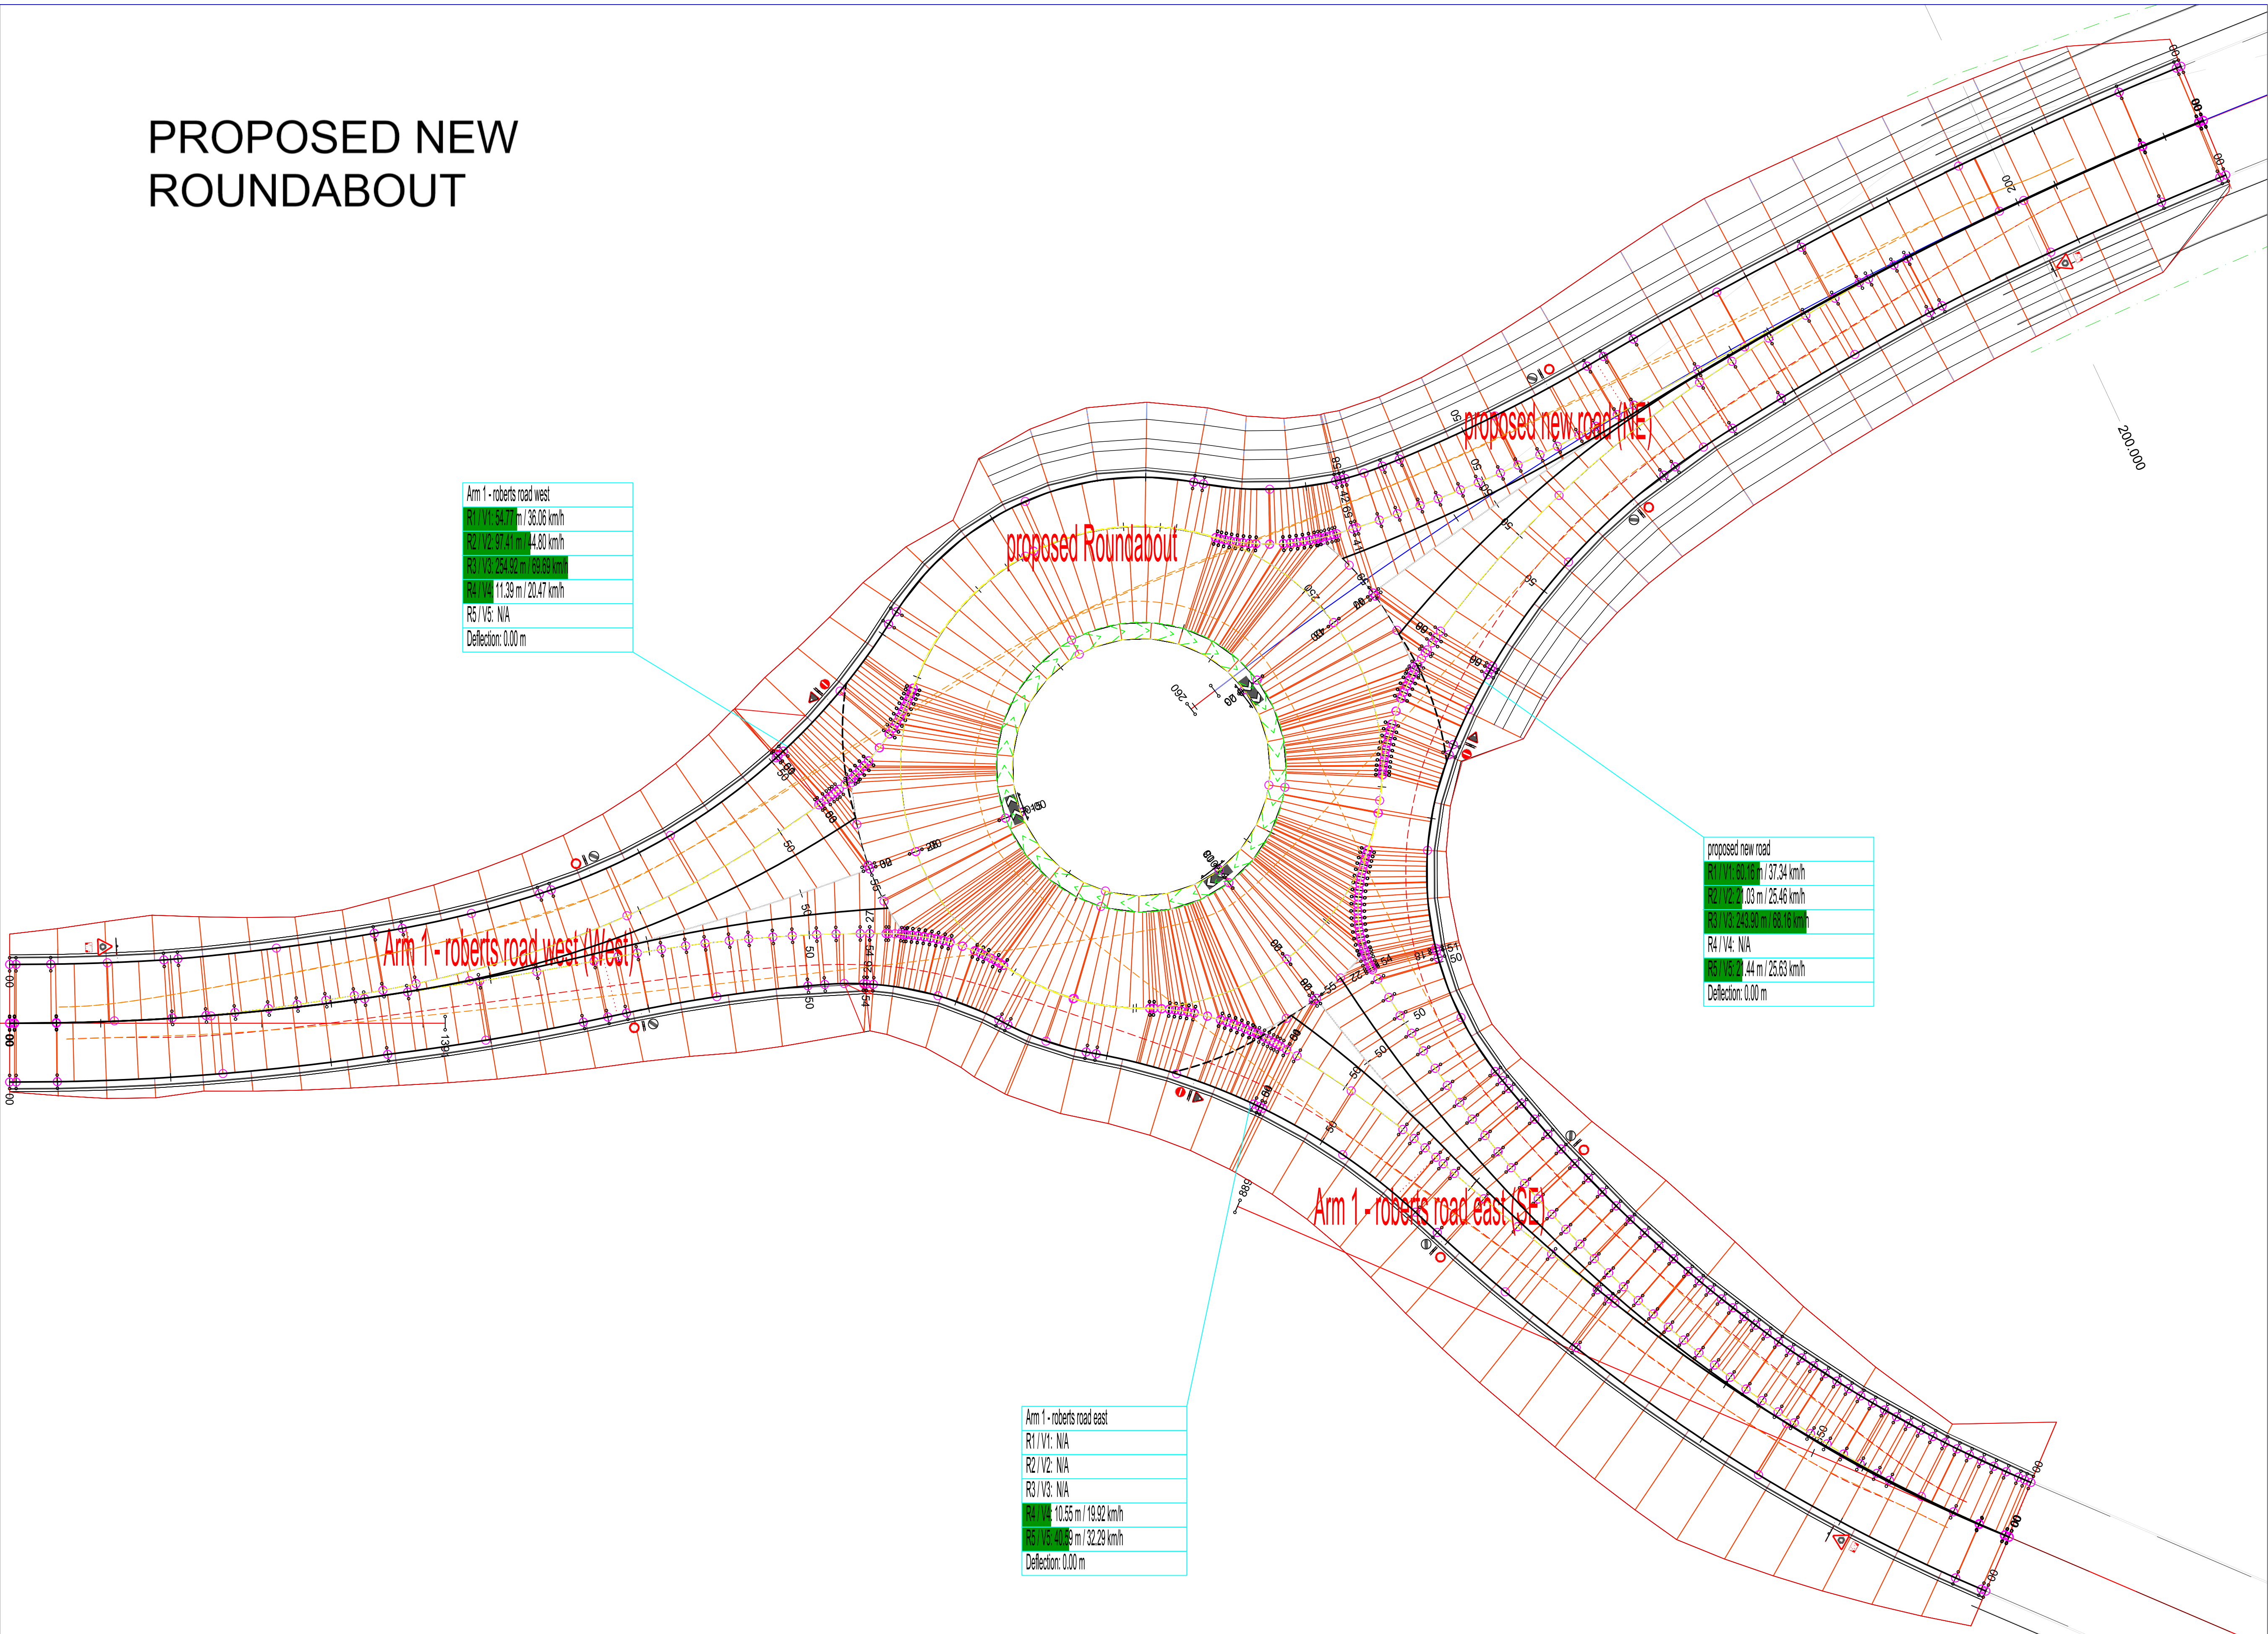

Arm 1 - roberts road west	
R1 / V1:	34.77 m / 36.06 km/h
R2 / V2:	91.41 m / 4.80 km/h
R3 / V3:	254.92 m / 69.68 km/h
R4 / V4:	11.39 m / 20.47 km/h
R5 / V5:	N/A
Deflection: 0.00 m	

proposed new road	
R1 / V1:	60.76 m / 37.34 km/h
R2 / V2:	20.03 m / 25.46 km/h
R3 / V3:	243.80 m / 68.76 km/h
R4 / V4:	N/A
R5 / V5:	2.44 m / 25.63 km/h
Deflection: 0.00 m	

Arm 1 - roberts road east	
R1 / V1:	N/A
R2 / V2:	N/A
R3 / V3:	N/A
R4 / V4:	10.55 m / 19.92 km/h
R5 / V5:	40.88 m / 32.29 km/h
Deflection: 0.00 m	

General Notes		
No.	Revision/Issue	Date

Fir



GRAJ Construction

Project Name and Address

Project	Sheet 17
Date	
Scale	