


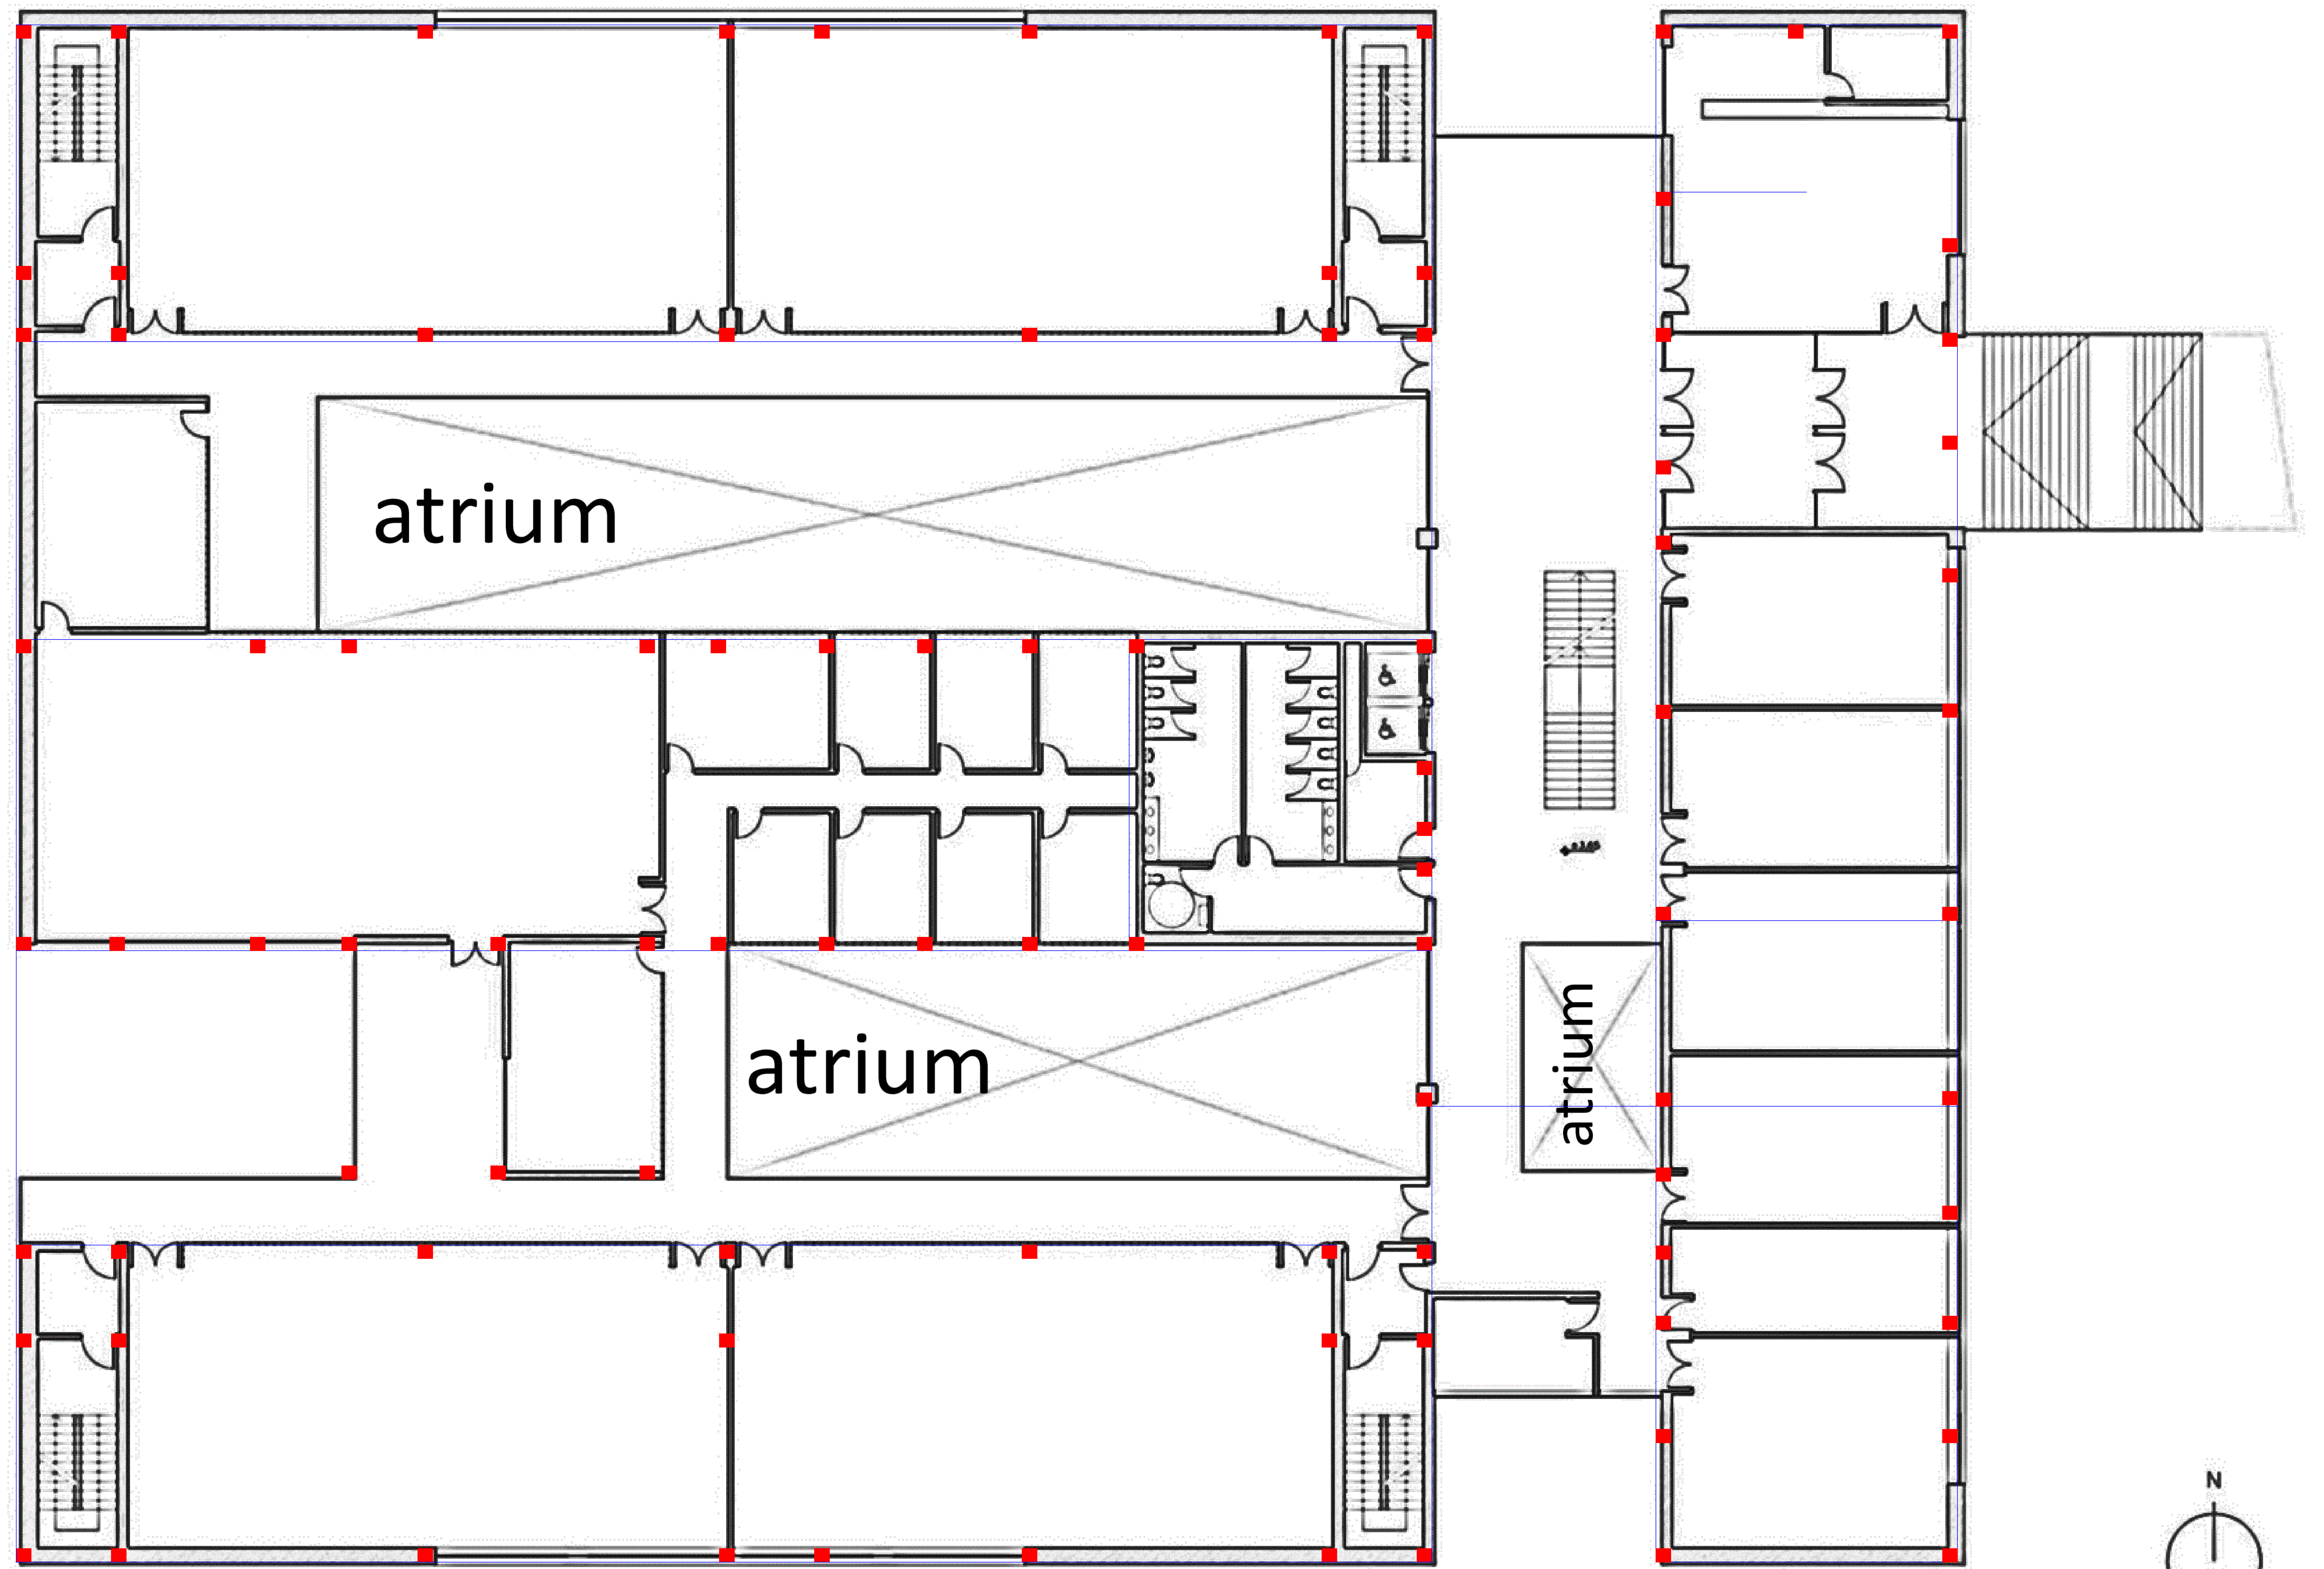

First Floor **Plan** 1:500 approx