
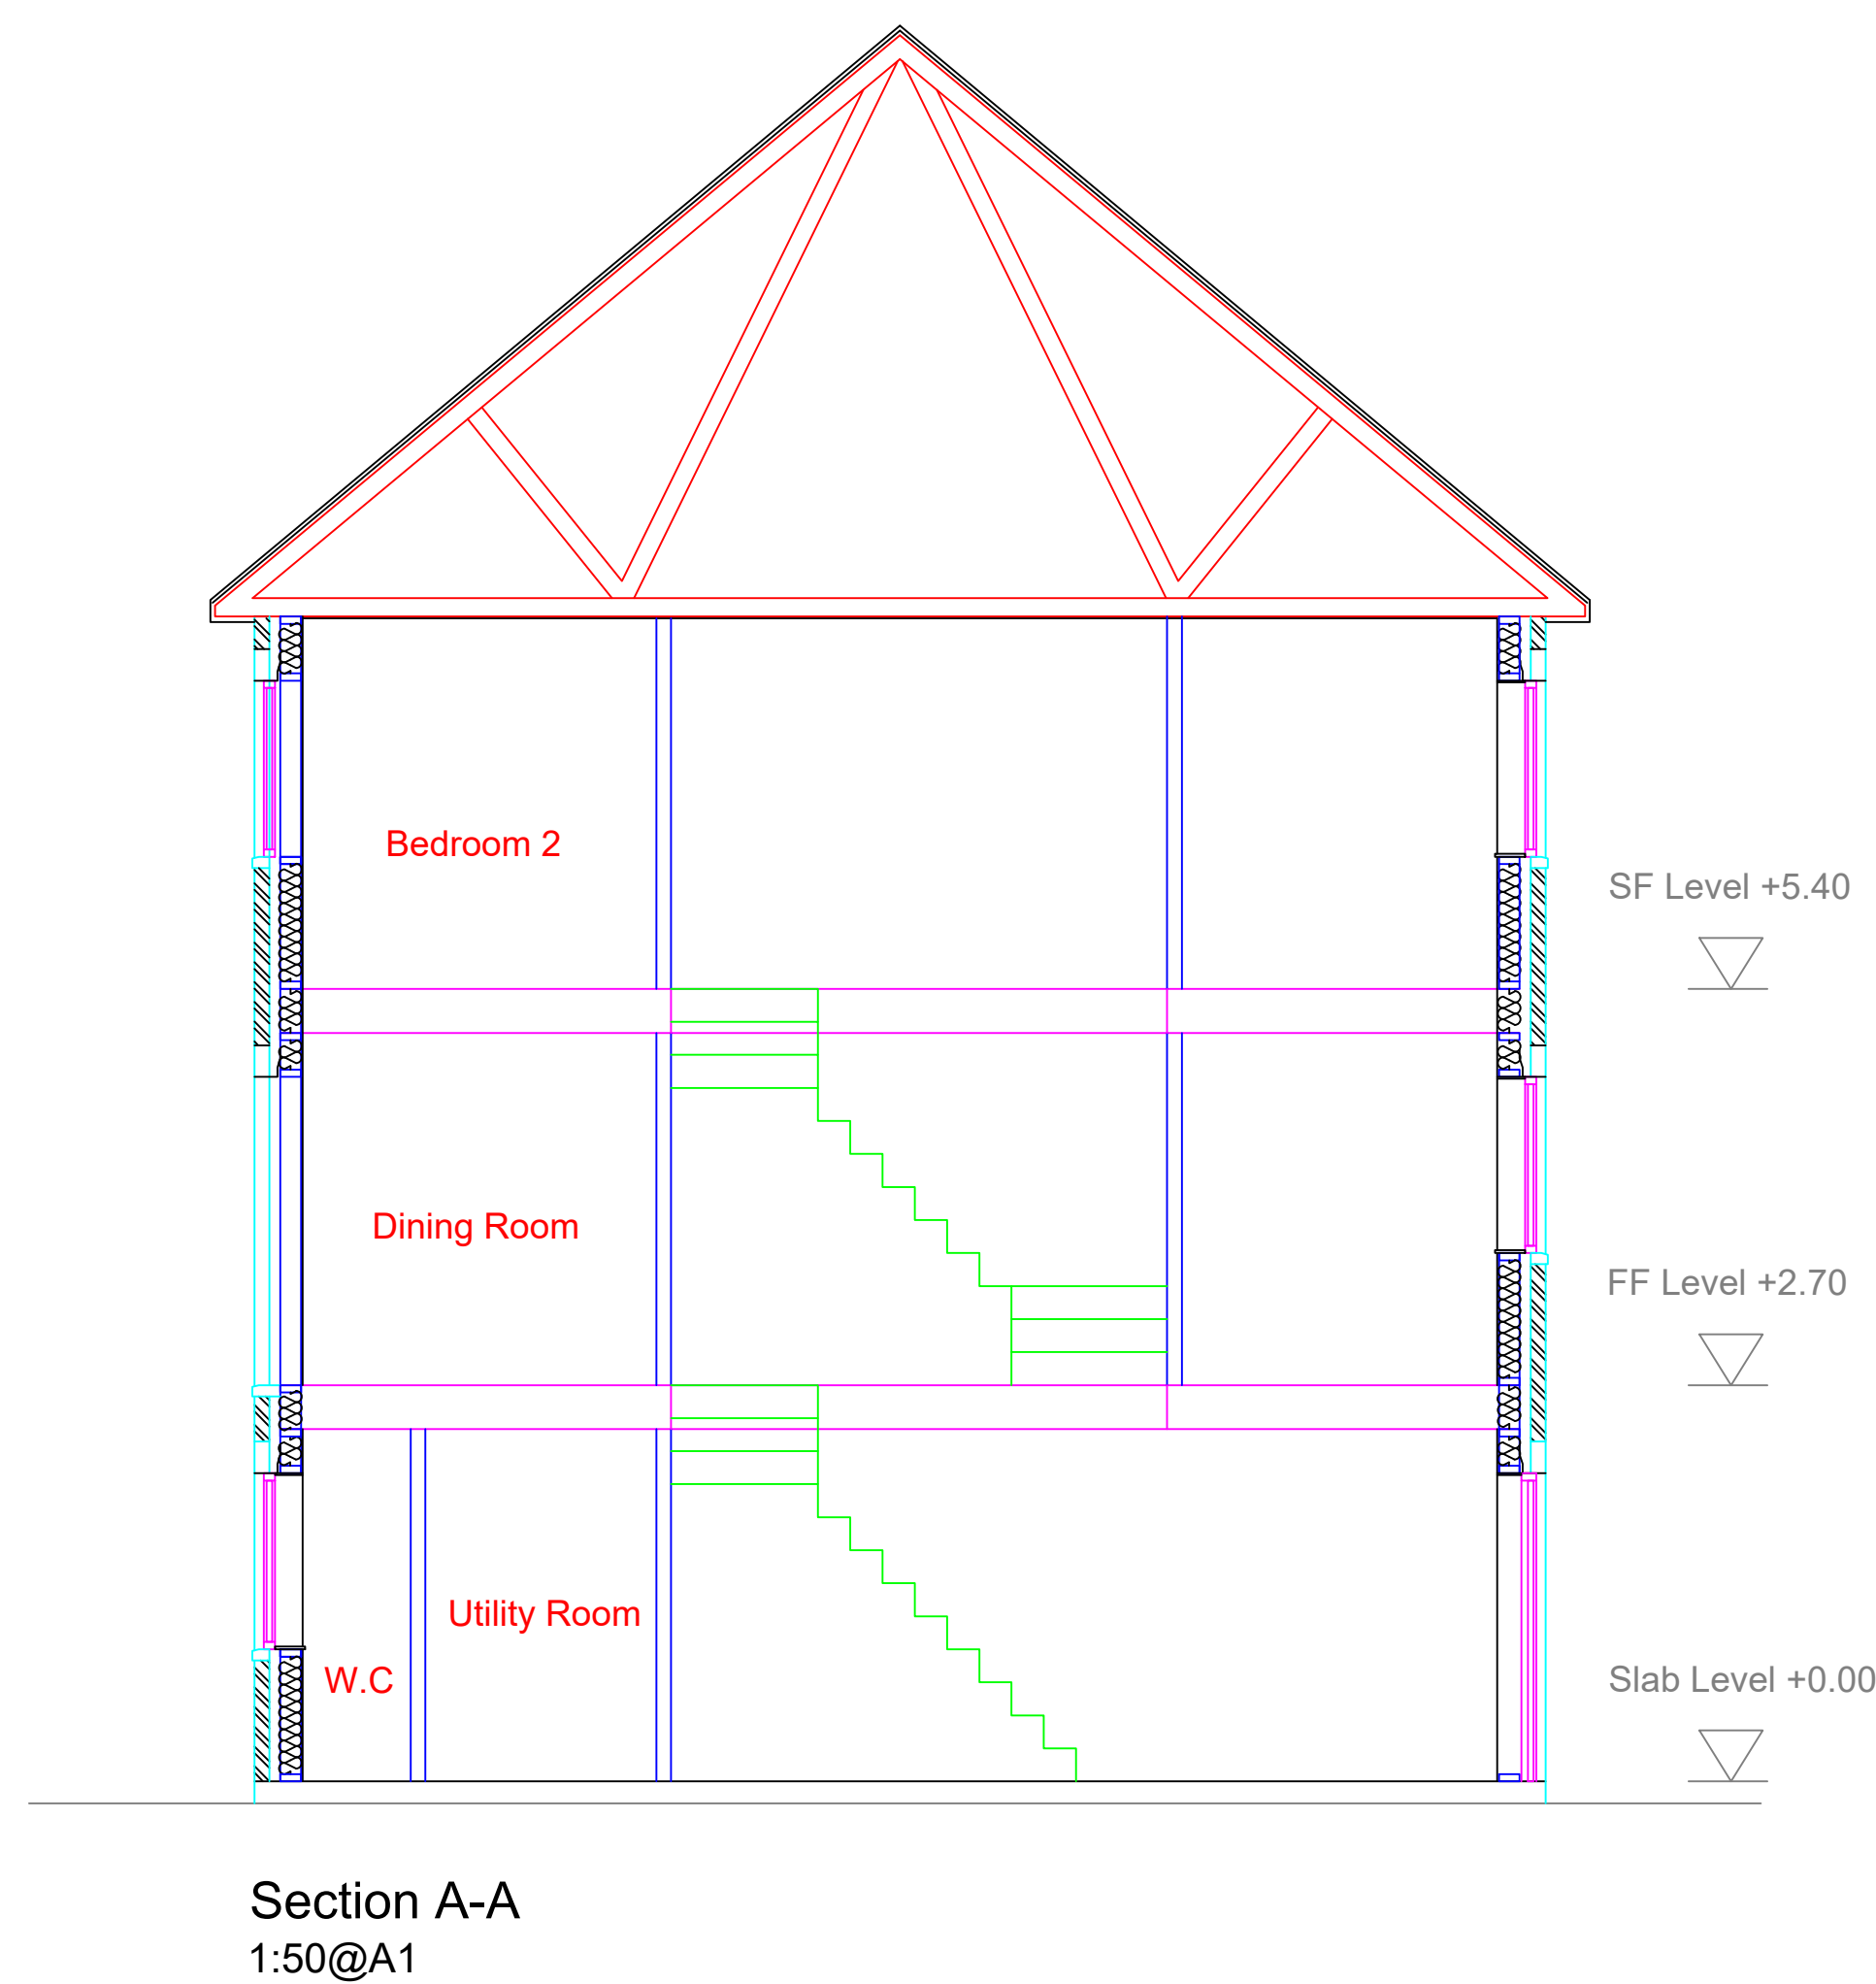
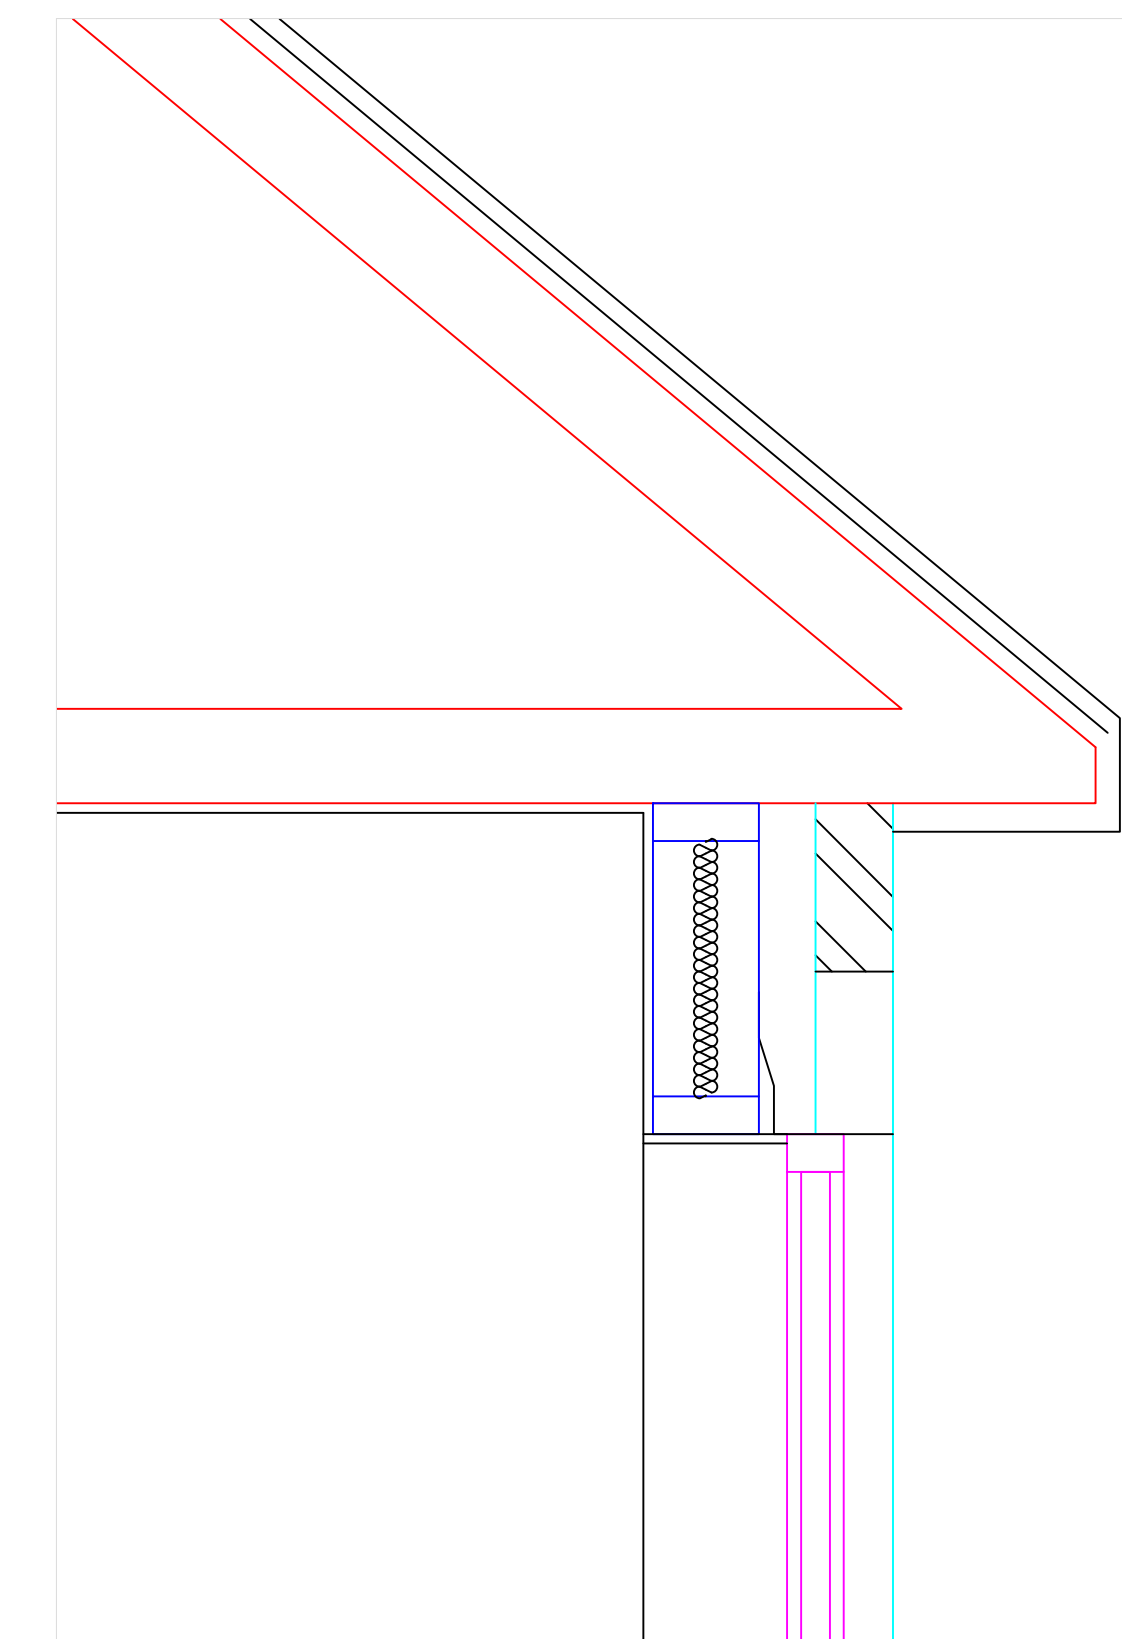
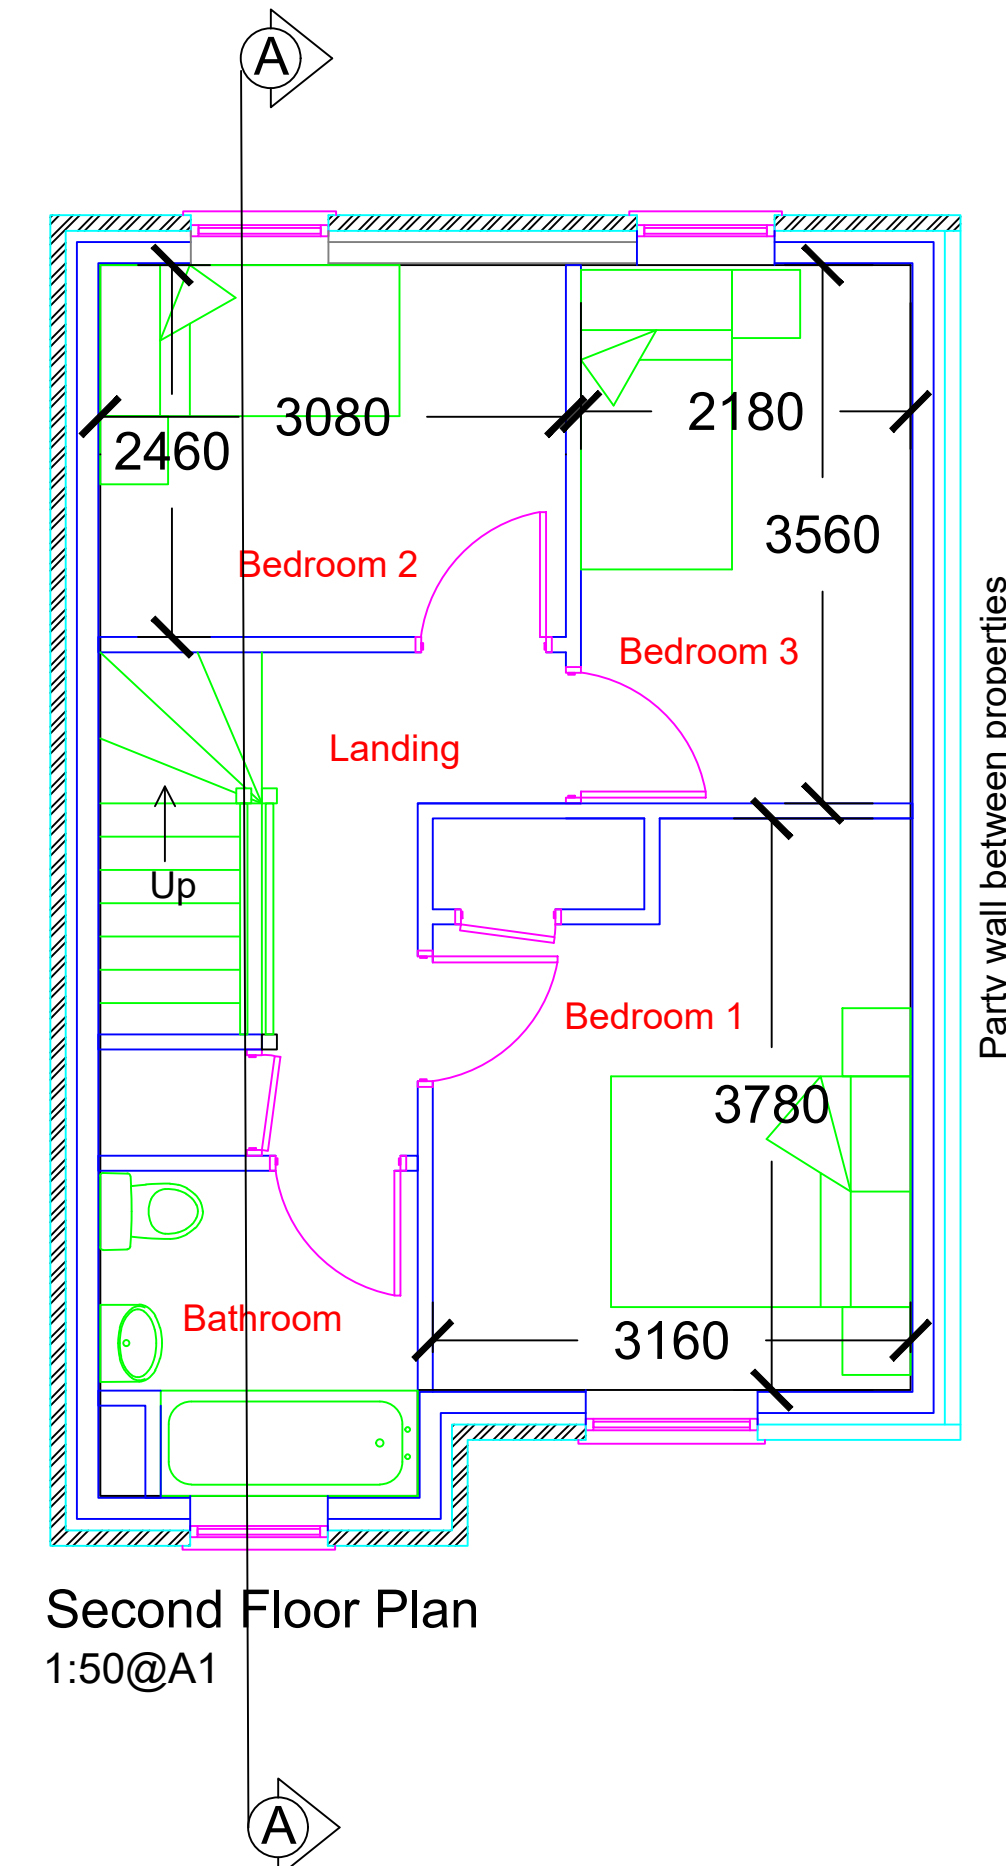
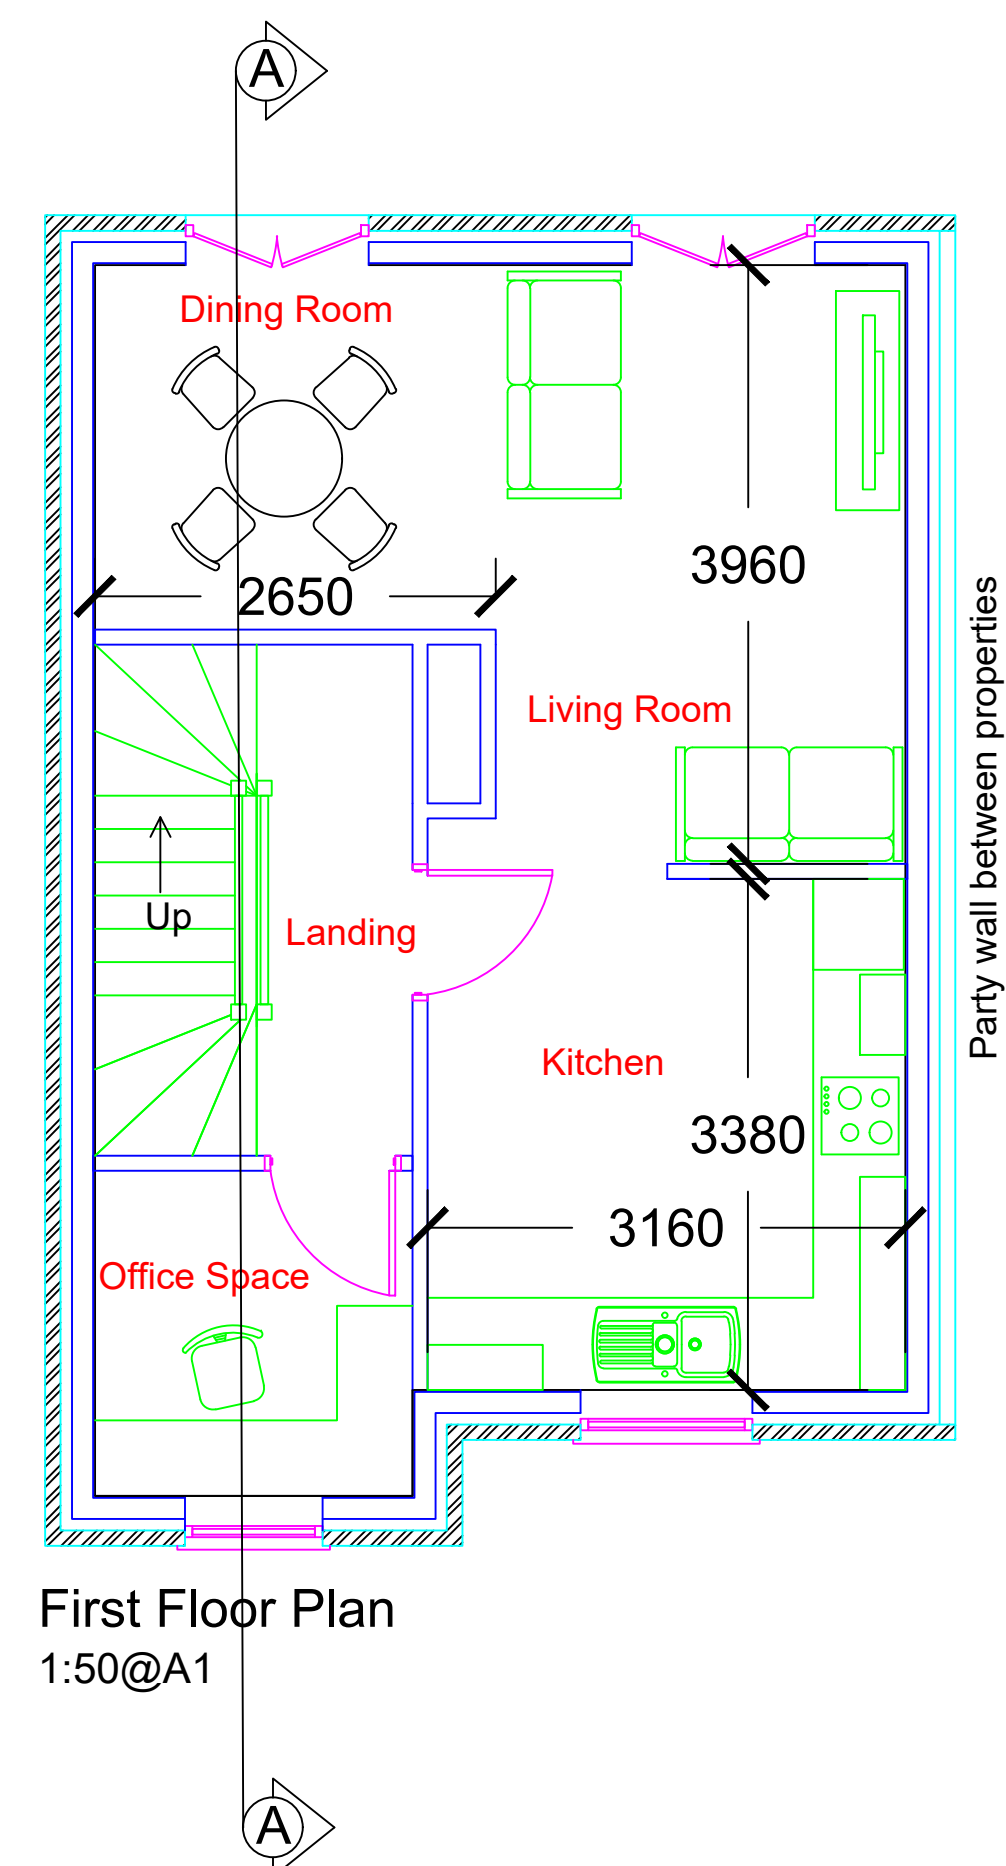


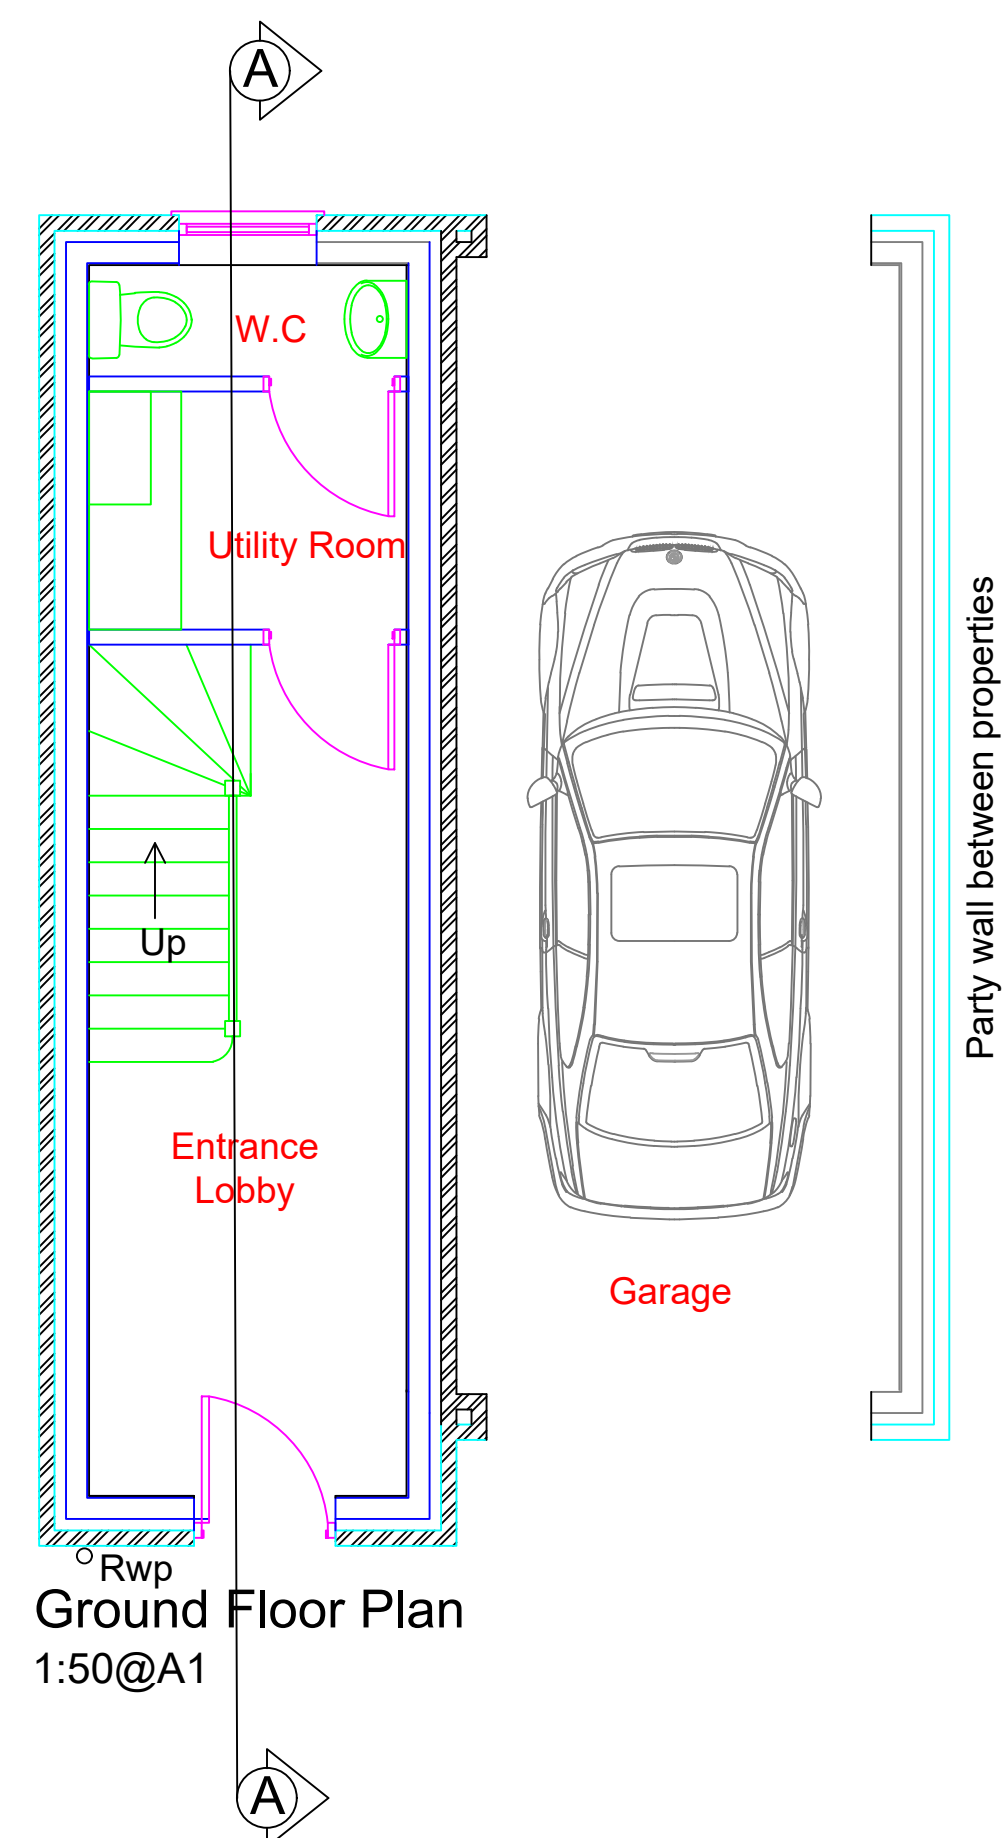

The Stanton RJ

The Stanton RJ is a variation of the classic Stanton with a pretty Juliet balcony at the rear of the house. This three-bedroom, three-storey townhouse offers everything you could need for light-filled modern living. The main living areas are situated on the first floor, with a kitchen at the front of the home, a handy study/snug, and a living/dining room with the bright Juliet balcony. You'll find the three bedrooms on the top floor, while the ground floor houses a handy utility and WC.

Property Title Stanton RJ	Detail Drawing Set of Stanton RJ House Type	Property — Originator — Zone Functional Breakdown — Level Spatial Breakdown — Form — Discipline — Number — Description — Status — Revision										scale @A1	drawn Author Chloe Watkins	 Prifysgol Cymru Y Drindod Dewi Sant University of Wales Trinity Saint David	(S0) UNCONTROLLED ISSUE NOT TO BE USED AS A REFERENCE DOCUMENT CHECK STATUS BEFORE QUOTING	rev/date/by revision
		4001 — UWTSD — xx — ZZ — D — A — 2001 — GA — S0 — P01										date 01/07/19	checked Prifysgol Cymru Y Drindod Dewi Sant University of Wales Trinity Saint David Checker SA1 Campus, King's Road Swansea SA1 1RD			
		filepath Y:\<Number>\Student\Drawings\<File name>.dwg														