
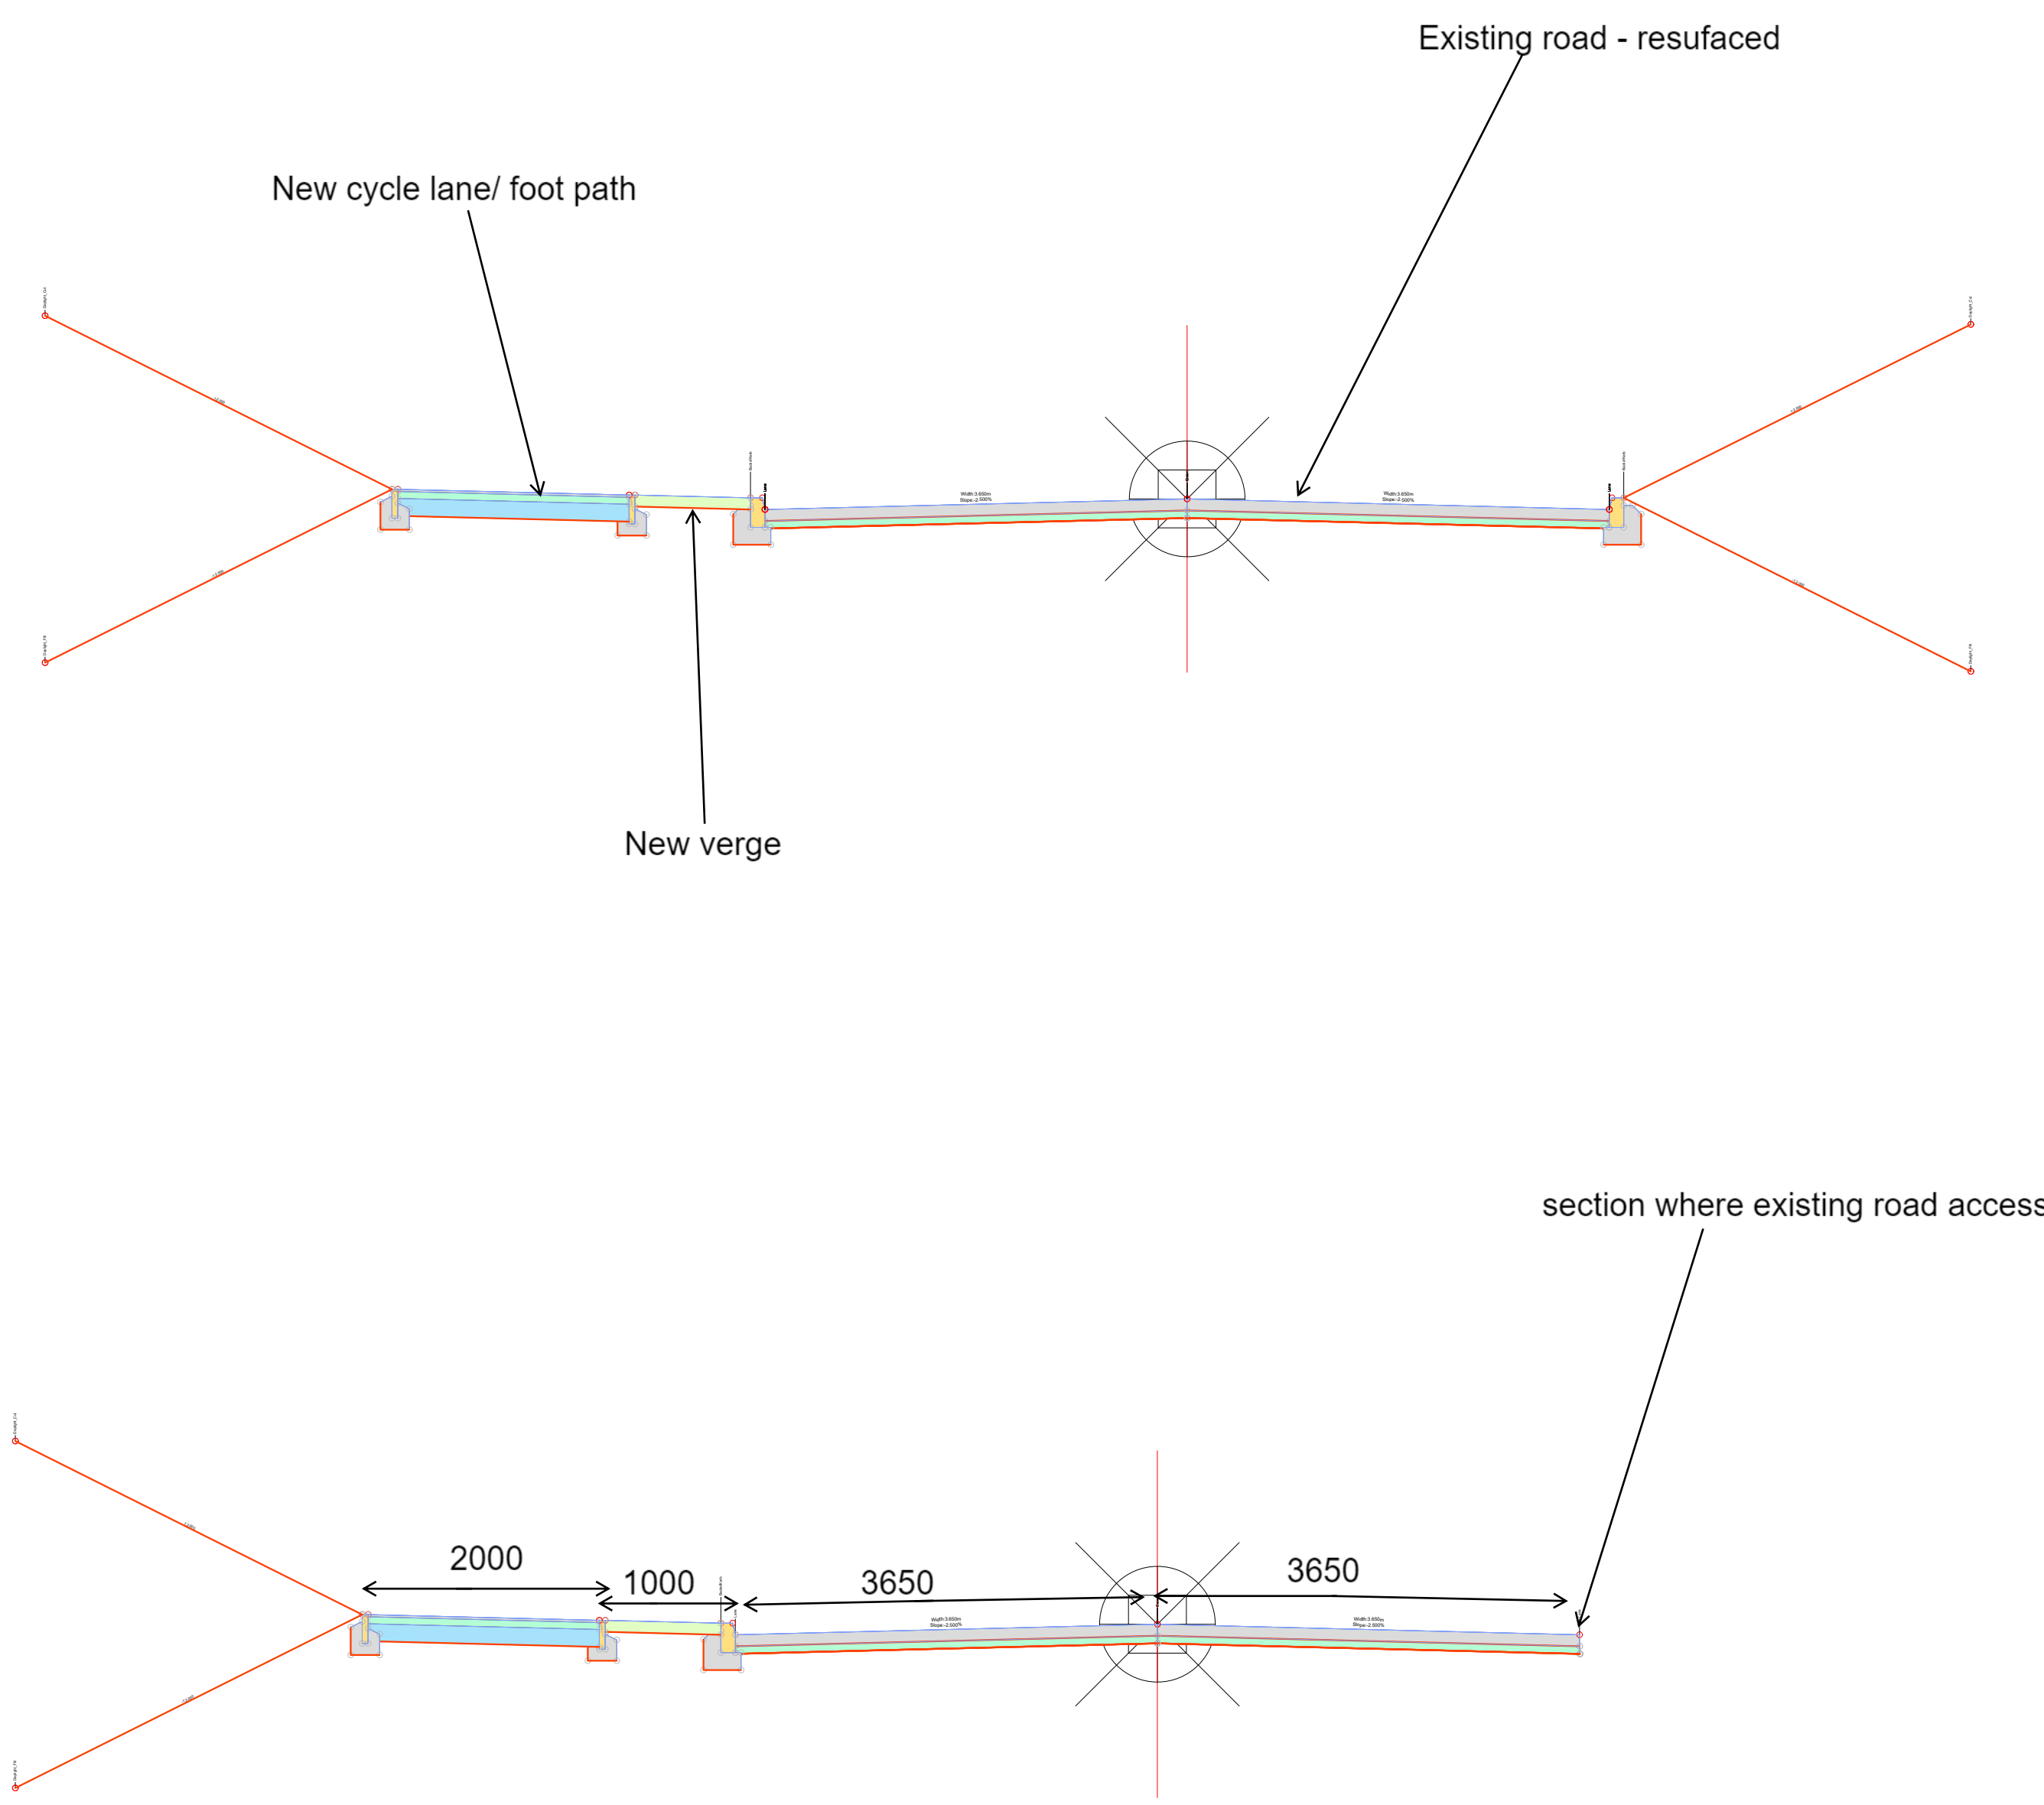


Roberts Road sections

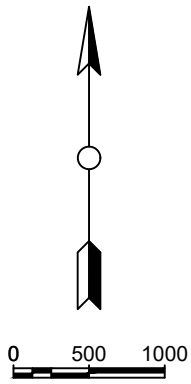

General Notes

No.	Revision/Issue	Date

Firm


GRAJ Construction

Project Name and Address

#####

Project	#####	Sheet 19
Date	26.04.2021	
Scale	.	