

Elstree Stage 8

Elstree Studios, Shenley Road, Borehamwood,
Herts, WD6 1JG Tel: +44 (0) 208 953 1600

KEY TO SYMBOLS:		NOTES:
	STUDIO FLOOR SETTING GRID MARKINGS (600mm Sq)	Studio Fire Lane
	STUDIO FLOOR SETTING GRID CENTRE LINE (Walls 1-3 Line #34 Walls 2-4 Line #44)	Audience Rostra Outline
	32 AMP SINGLE PHASE 230V SUPPLY	Height to Lighting Grid 10.15m
	LIGHTING GRID ORDERS	Gantry Line
	LIGHTING GRID TRACK & TRACK NUMBER	Lower Gantry Walkway Line
	LIGHTING GRID TRACK LINES SWL 500kg Per grid track run section at any one time	Height to Gantry Wall #1 7.46m & 4.40m
	SOUND & VISION WALLBOX	Height to Gantry Wall #3 7.46m
	CAMERA CABLE CONNECTION	Lighting Dimmer & Distribution Racks
	SGEH	48 ways of 5kW Dimmers
		48 ways of 2.5kW Dimmers
		72 ways of 2.5kW Non-Dimmable

DESIGN NOTES:

- AUDIENCE SEATING – 330 SEATS
- Disabled seating area to be defined on production design plan

PRODUCTION
COSTING NO.
DESIGNER
DIRECTOR
DRAWN BY
ZERO DATE
PRODUCTION DATE





BBC Studioworks strives, with its best endeavour, to ensure that the information contained within these plans is accurate. However, it must be understood that if there are any specific requirements, critical measurements, or any doubt, as to the exact conditions on site. It is strongly recommended that a site survey is conducted, prior to any works being undertaken.

Taking this simple precaution can and does save a lot of embarrassment.

Please contact BBC Studioworks on +44 (0)203 327 6900 or your projects Studio Resource Manager for further assistance.

© BBC Studioworks Ltd 2018
Issued December 2014; All previous versions superceded:
Errors & Omissions Excepted (E&OE)
Updates:
02/07/2013 RMT #10 22/12/2014 MLF #11 06/05/2016 John Loughman
V300 28/11/2018 PSB Vision

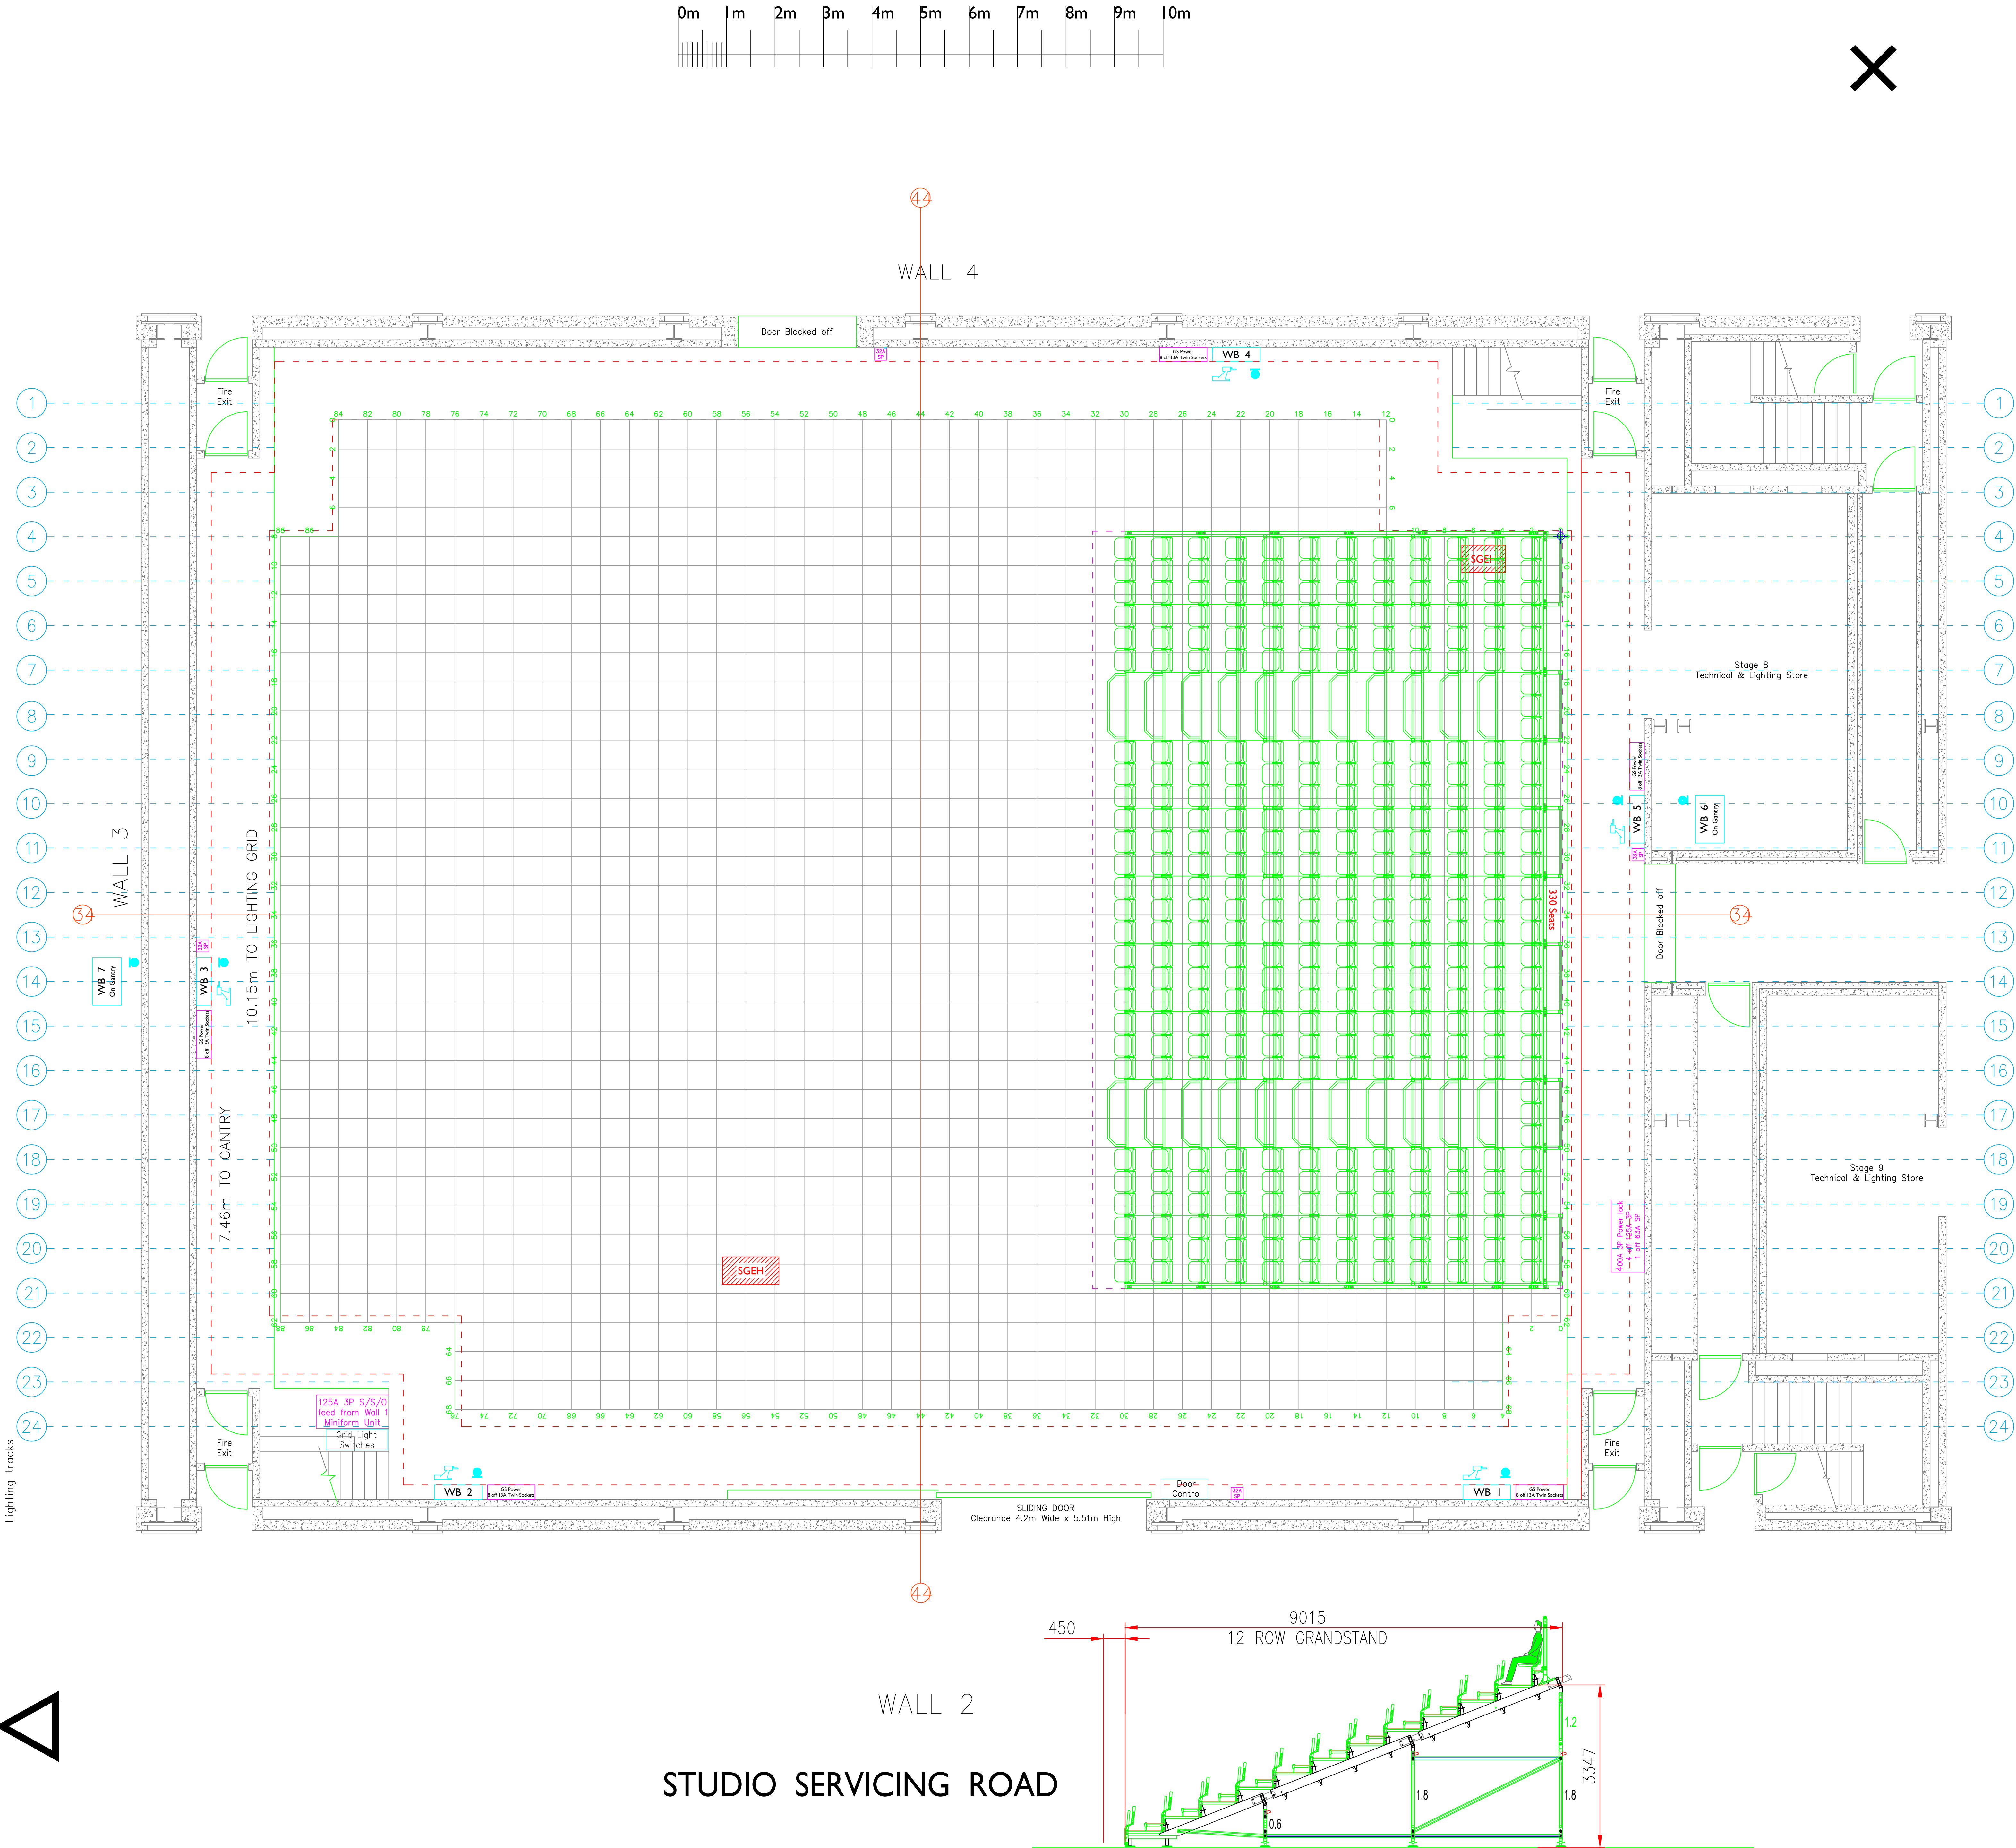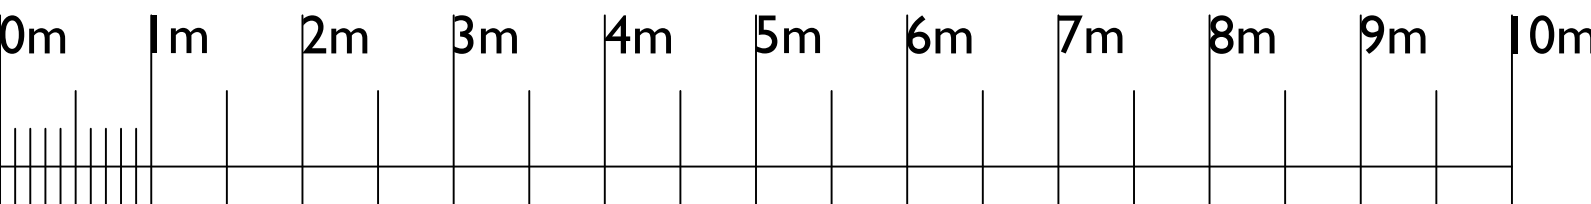

KEY TO SYMBOLS:	NOTES:
 STUDIO FLOOR SETTING GRID MARKINGS (600mm Sq)	Studio Fire Lane    
 STUDIO FLOOR SETTING GRID OUTLINE	Audience Rafters Outline    
 STUDIO FLOOR SETTING GRID CENTRE LINE (Walls 1-3 Line #34 Walls 2+4 Line #44)	Height to Lighting Grid 10.15m
 32 AMP SINGLE PHASE 230V SUPPLY	Gantry Line 
 LIGHTING GRID ORDERS	Lower Gantry Walkway Line 
 LIGHTING GRID TRACK & TRACK NUMBER	Height to Gantry Wall #1 7.46m & 4.40m
	Height to Gantry Wall #3 7.46m
	<u>Lighting Dimmer & Distribution Racks</u>
	48 ways of 5kW Dimmers
	48 ways of 2.5kW Dimmers
	72 ways of 2.5kW Non-Dimmable

LIGHTING GRID TRACK LINES
SWL 500Kg Per grid track run section at any one time

- SOUND & VISION WALLBOX
-  CAMERA CABLE CONNECTION

Symbol Denotes: STUDIO GRID EQUIPMENT HATCH

 SGEH

- The use of Scenic Chandeliers, Lighting Monopoles and Equipment is prohibited within the designated Studio Grid Equipment Hatch area
- Studio Standing instructions to be observed
- SWL of designated Studio Grid Equipment Hatch Hoist – 250Kg

DESIGN NOTES:

- AUDIENCE SEATING = 330 SEATS

WALL 1
CONTROL ROOMS ABOVE

PRODUCTION

COSTING NO. _____
DESIGNER _____

DIRECTOR _____

DRAWN BY _____

ZERO DATE _____

PRODUCTION DATE _____


BBC
STUDIO WORKS

BBC Studioworks strives, with its best endeavour, to ensure that the information contained within these plans is accurate. However; it must be understood that if there are any specific requirements, critical measurements, or any doubt, as to the exact conditions on site. It is strongly recommended that a site survey is conducted, prior to any works being undertaken.


Taking this simple precaution can and does save a lot of embarrassment.


Please contact BBC Studioworks on +44 (0)203 327 6900 or your projects Studio Resource Manager for further assistance.

© BBC Studioworks Ltd 2018
Issued December 2014; All previous versions superceded;
Errors & Omissions Excepted (E&OE)
Updates:
02/07/2013 RMT #10 22/12/2014 MLF #11 06/05/2016 John Loughman
V300 28/11/2018 PSB Vision

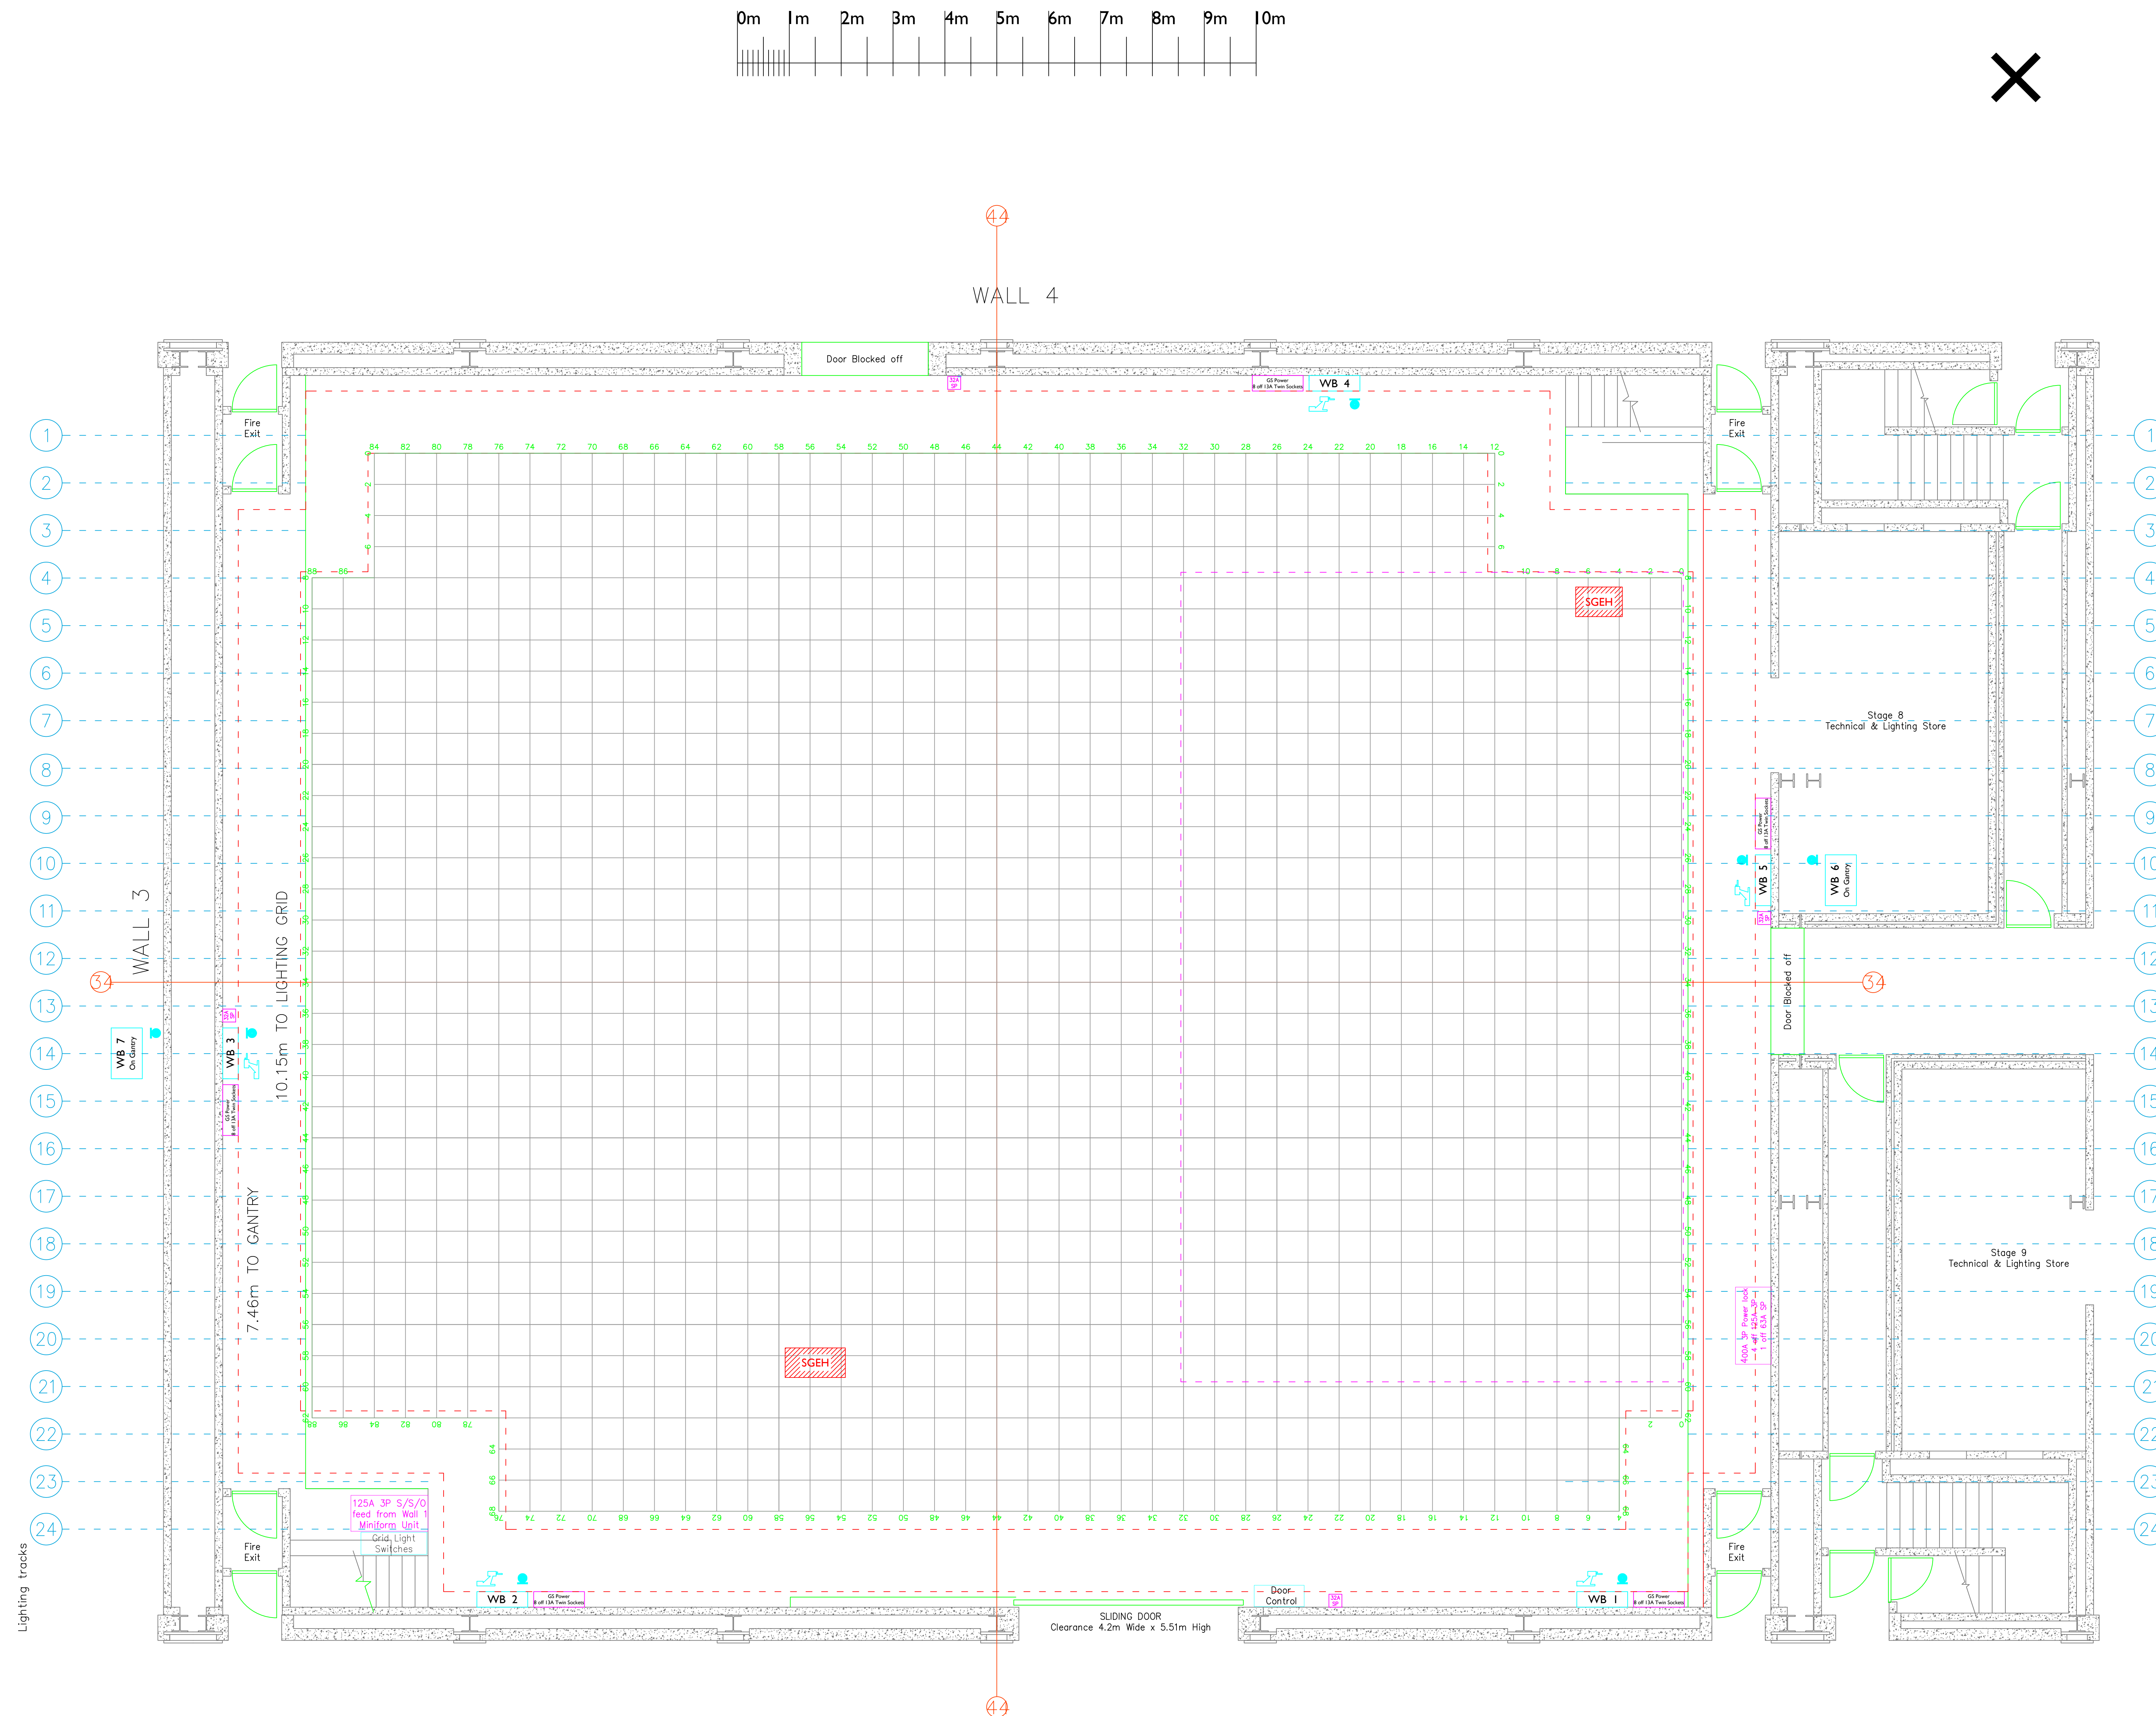

STUDIO SERVICING ROAD

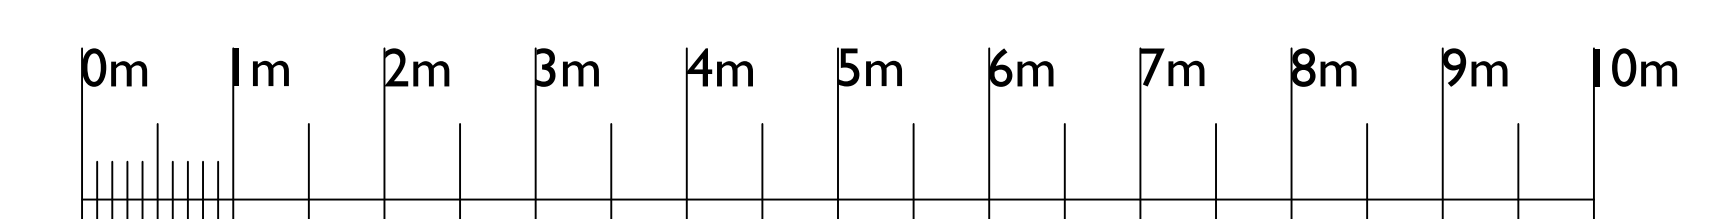

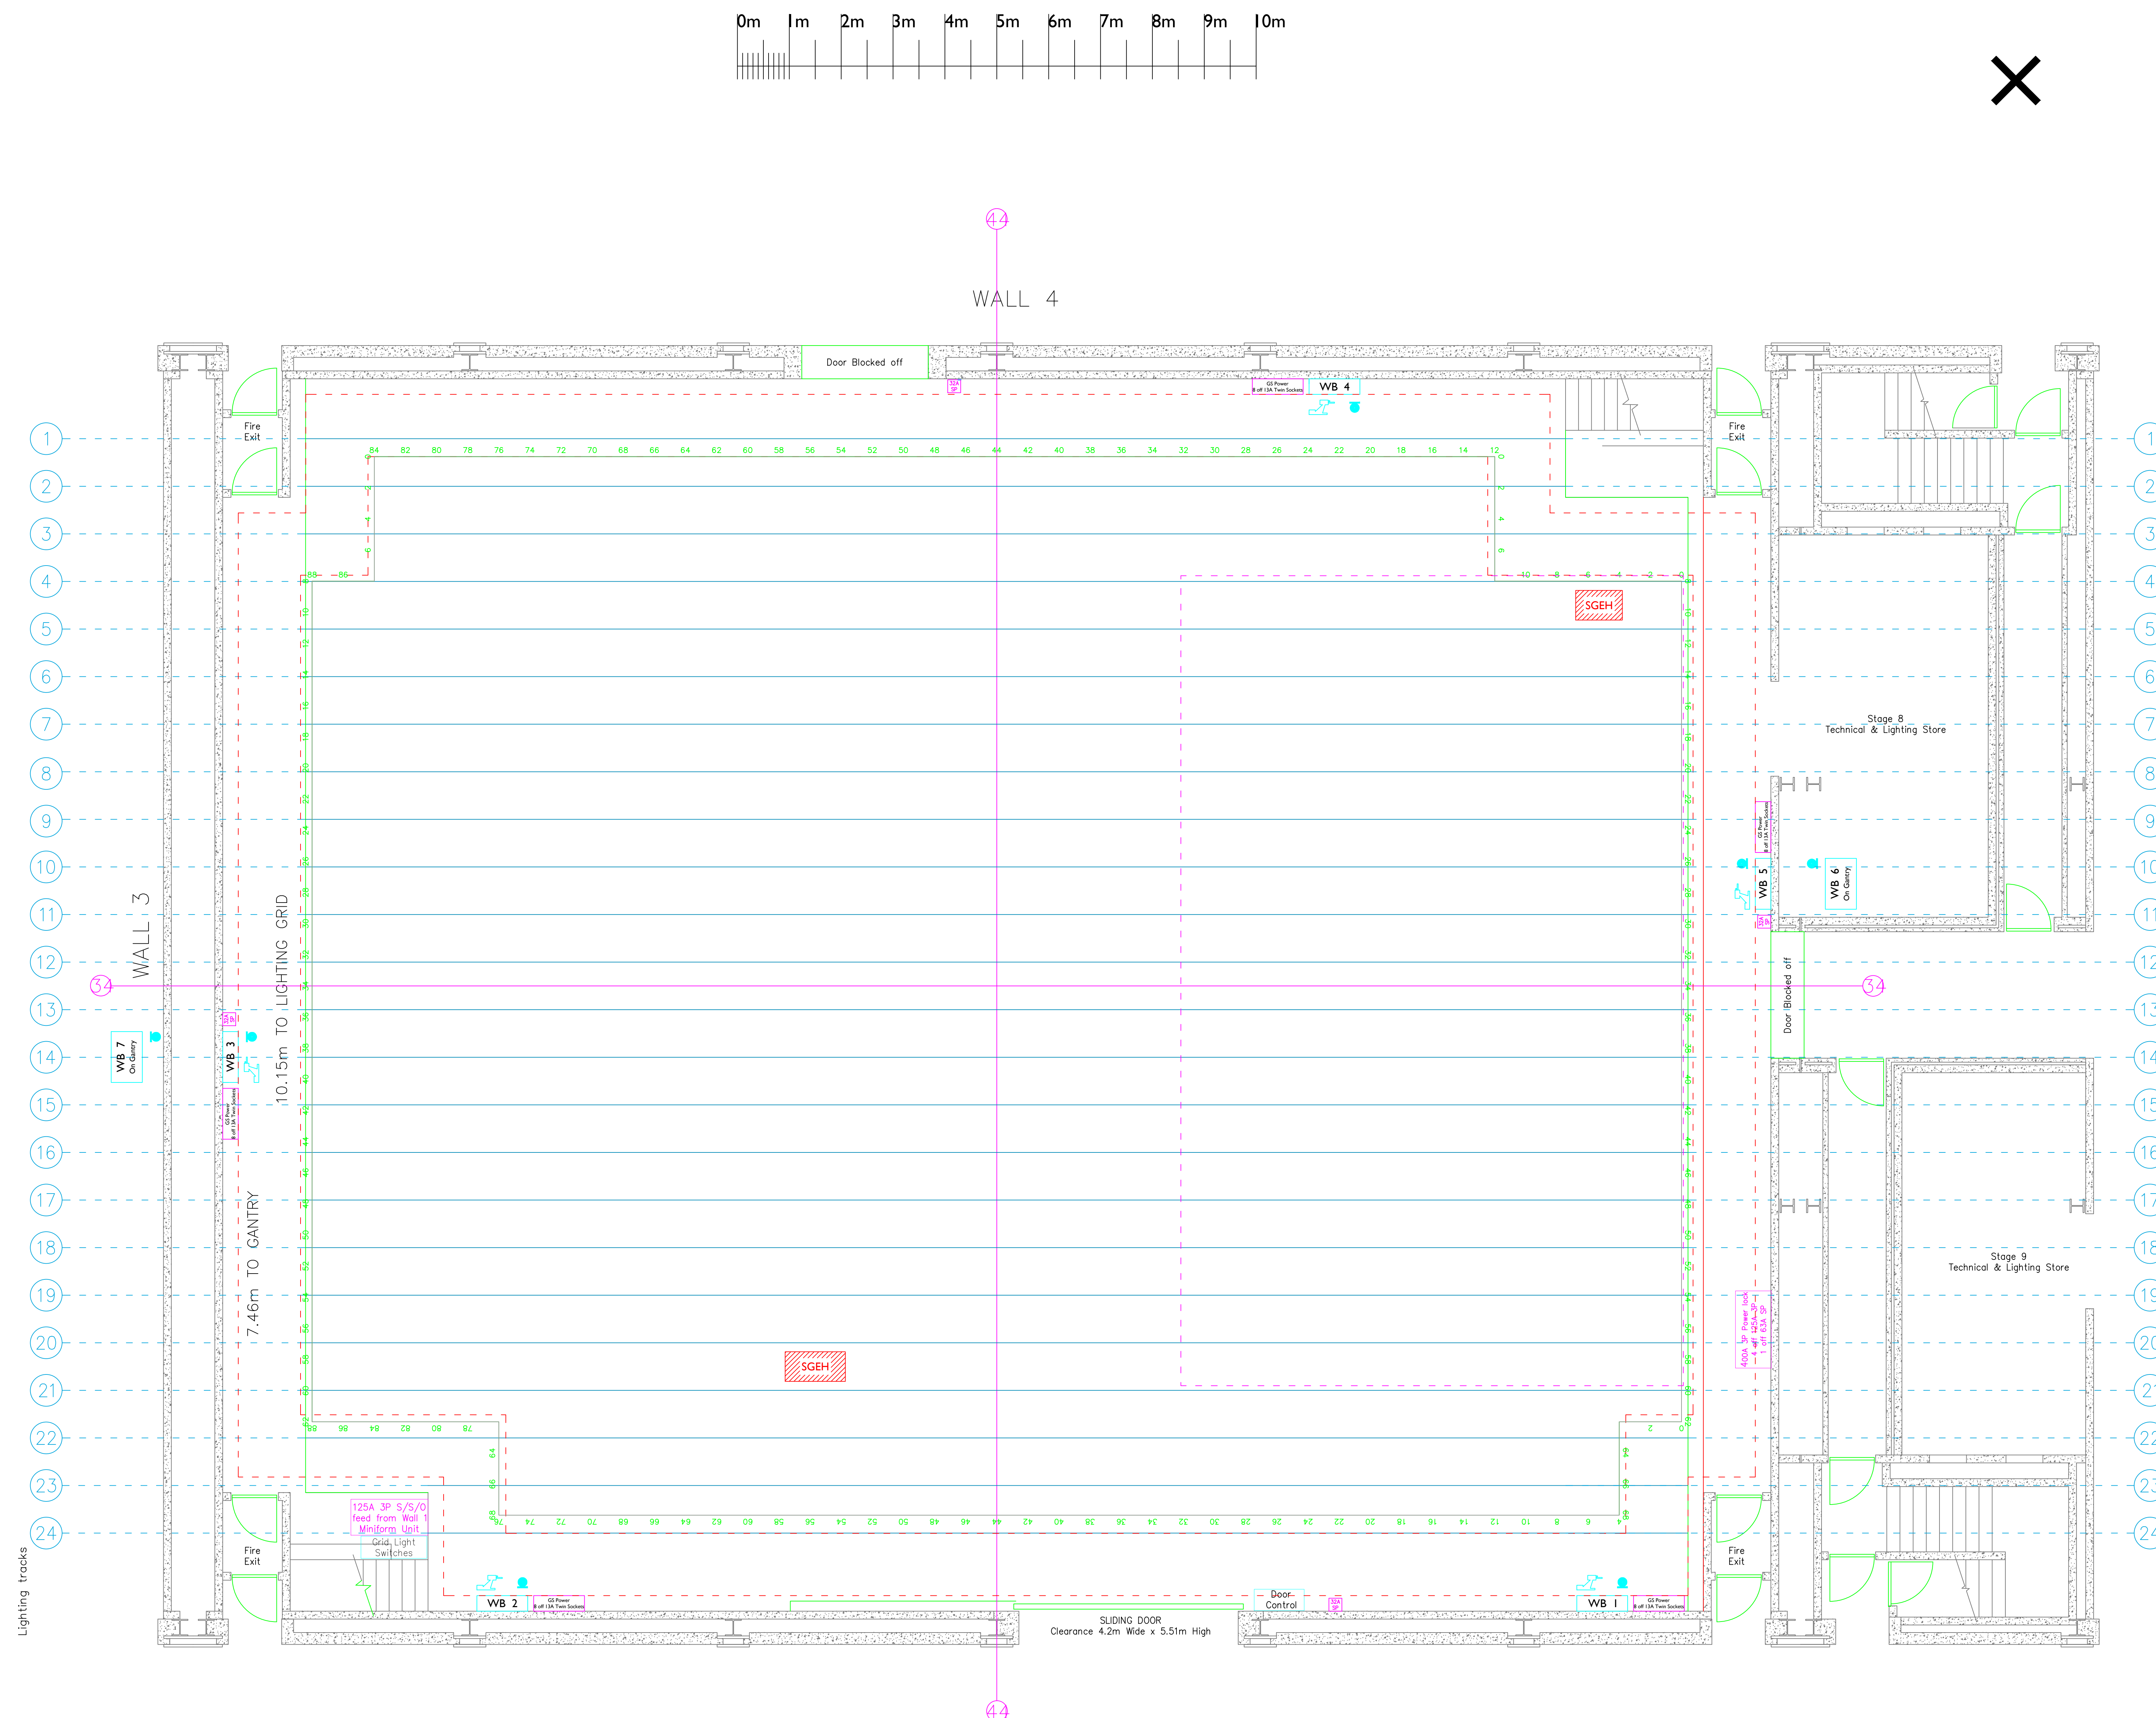

WALL 1
CONTROL ROOMS ABOVE

STUDIO SERVICING ROAD

