


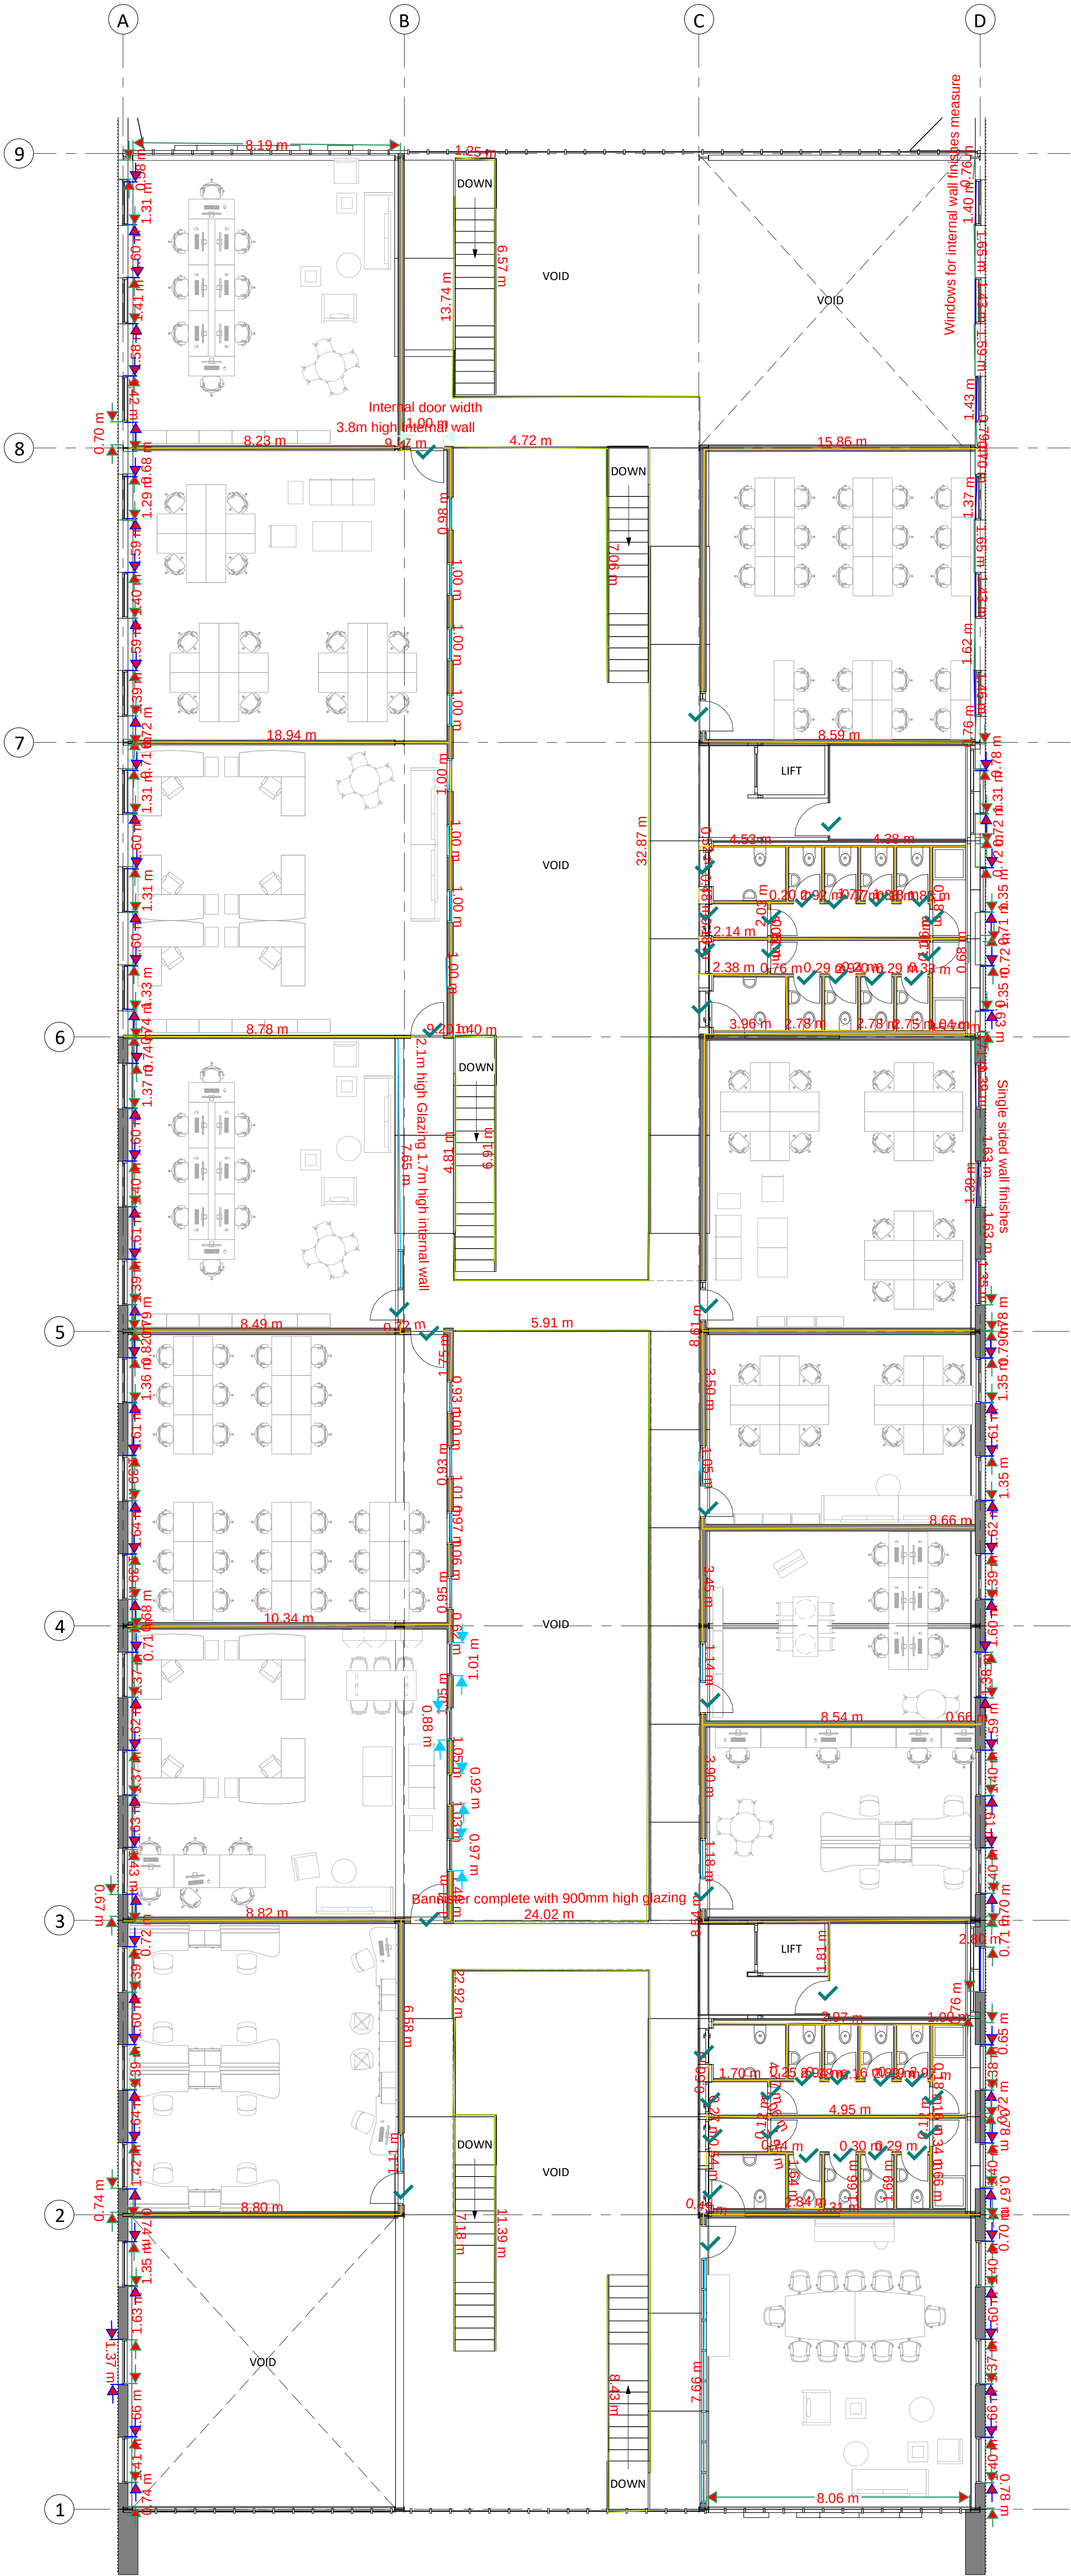

PL	PL02	02.03.21	Planning Issue
S1	P01	09.10.20	Planning Issue
STATUS	REV	DATE	DESCRIPTION
CLIENT			
UWTSD			
REVISD BY			
RC			
CHECKED BY			
PW			
ORIGINATOR NO			
152481			

CONSULTANT

STRIDE TREGLOWN

www.stridetreglow.com © Stride Treglow Limited 2017

PROJECT

Innovation Matrix

SA1

DRAWING TITLE

First Floor Layout - Full Building

SUITABILITY STATUS	SCALE
PL : PLANNING	1 : 100 @ A1
PROJECT ORIGINATOR ZONE LEVEL TYPE ROLE CLASS NUMBER	REVISION
152481-STL-XX-XX-DR-A-XXXX-PL_0502	PL02