


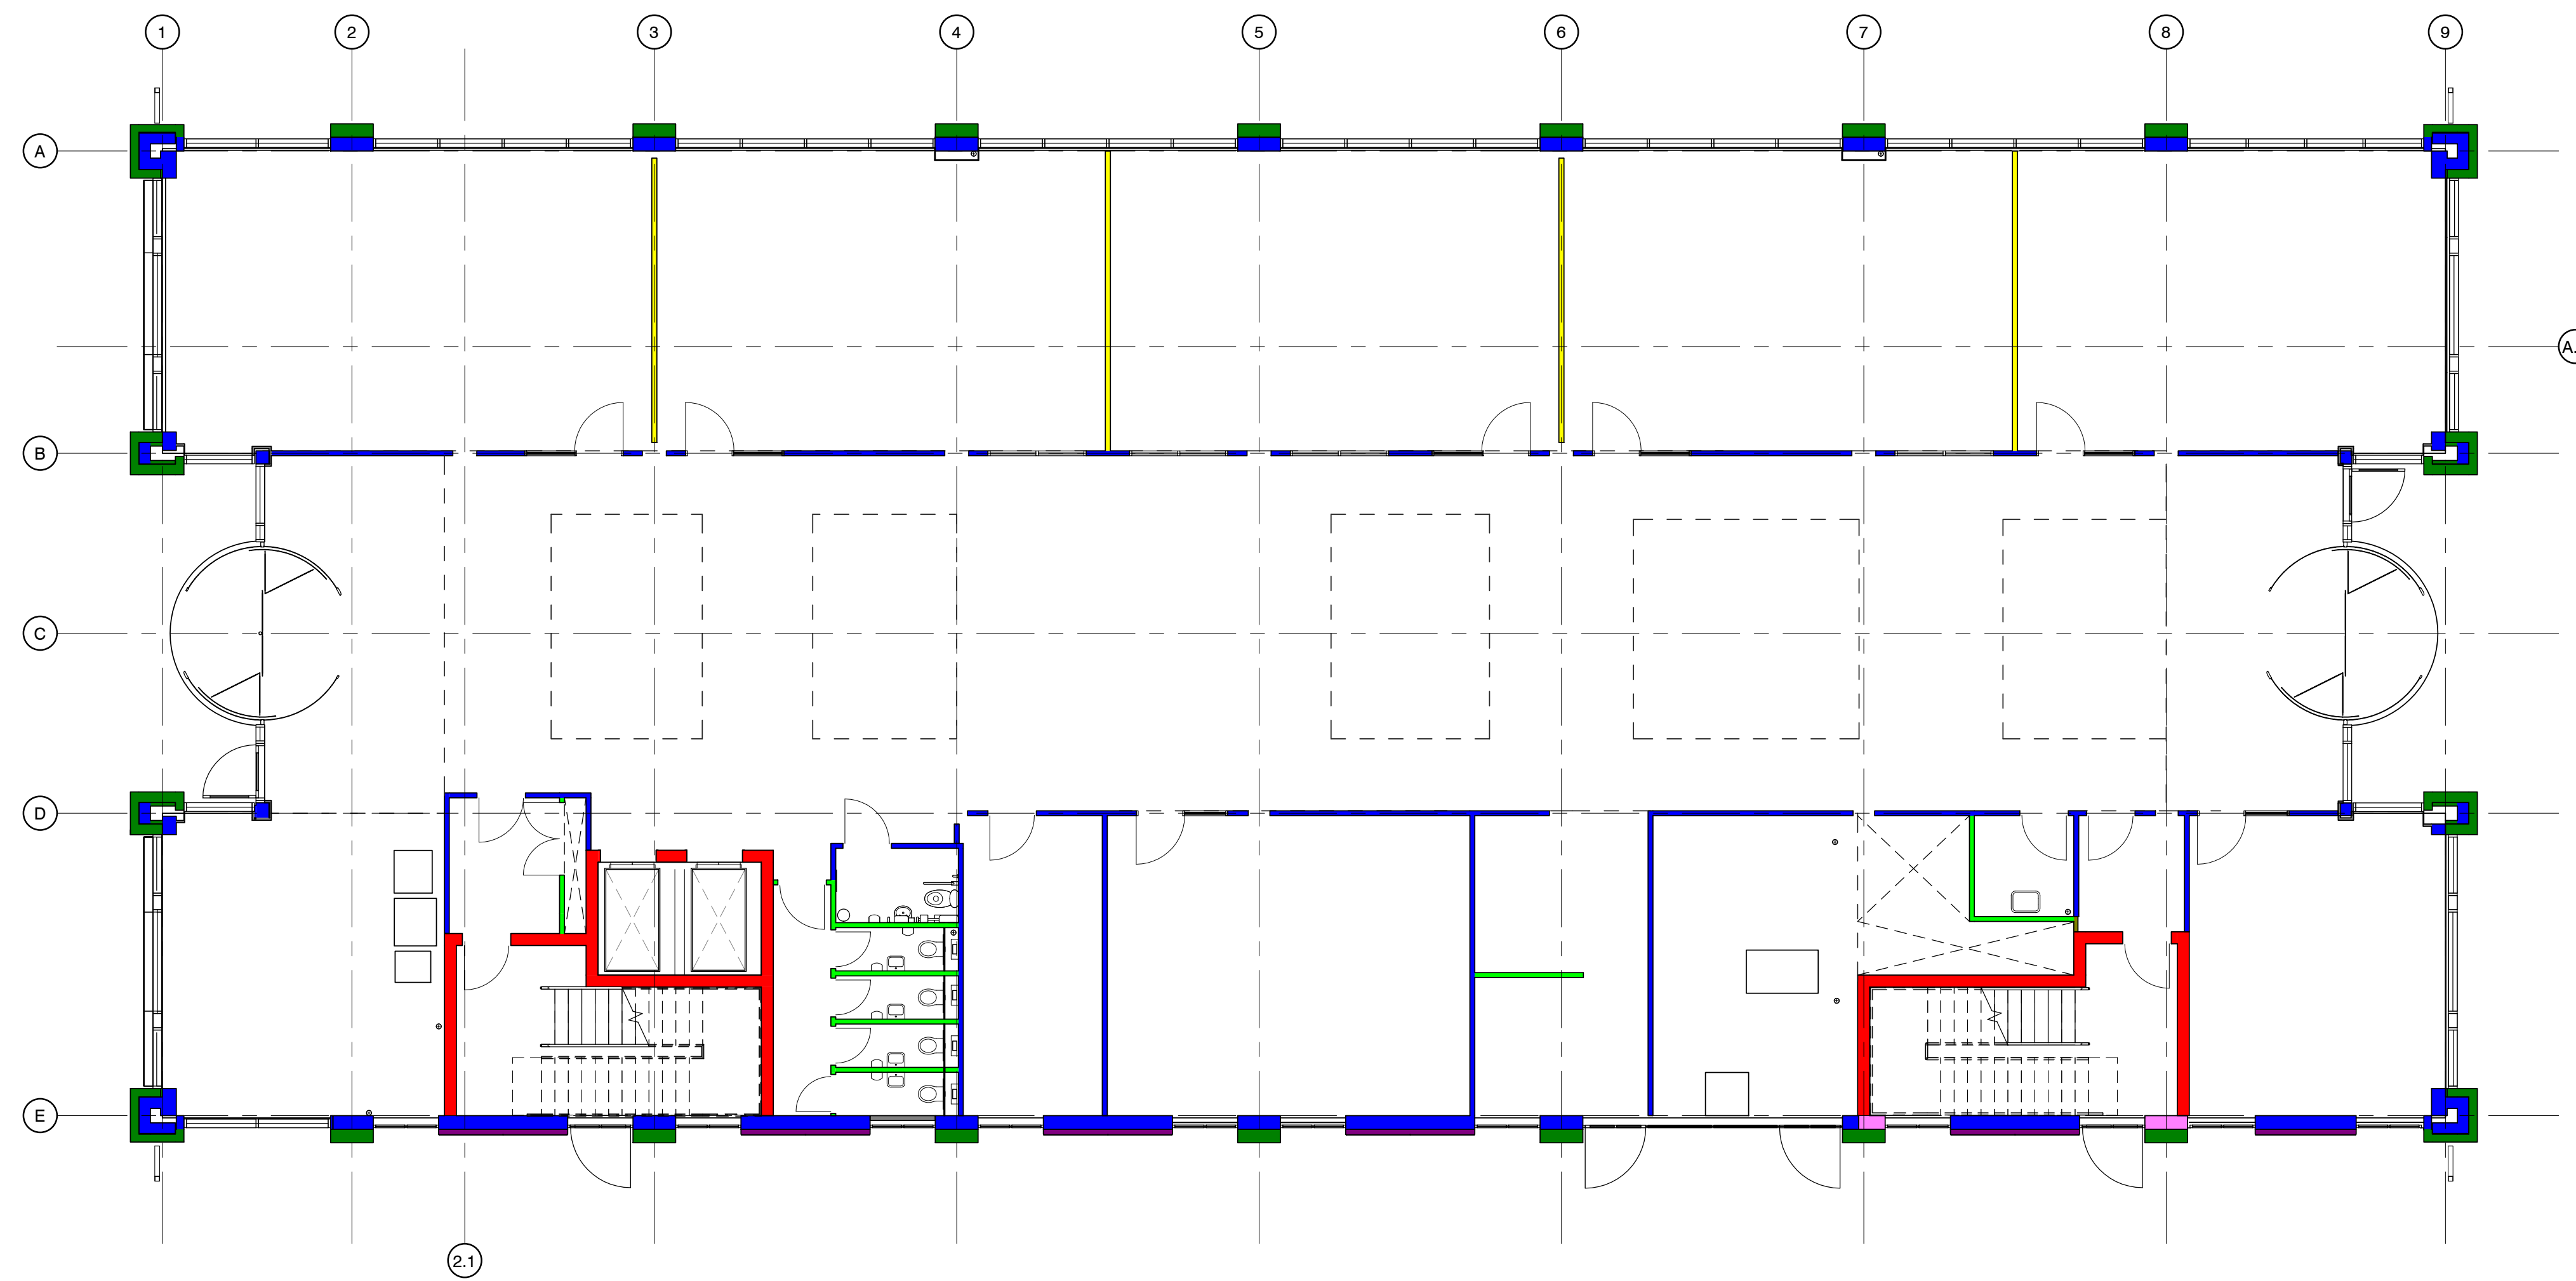

1 00 Ground Floor Level  
1:100