

Comments:



House VI, also known as the Frank Residence, is a seminal work by architect Peter Eisenman, completed in 1975 in Cornwall, Connecticut. This project is renowned for its deconstructivism approach, emphasizing form and conceptual design over traditional functionality.

Eisenman's design process for House VI began with a conceptual grid, which he manipulated to divide the structure into four sections. This methodical approach resulted in a building that serves as a "record of the design process," with structural elements intentionally exposed to highlight the construction methodology.

House VI embodies Eisenman's focus on architectural theory and the exploration of form and space over functional concerns.

The structure challenges conventional notions of domesticity, deliberately disrupting traditional spatial arrangements.




"House VI" is associated with astrology, where houses represent different areas of life. In astrology, there are 12 houses, each corresponding to specific themes or life experiences. However, if you are referring to House VI in astrology (the 6th house), it pertains to certain life domains.

The benefit of House VI is Better Health and Well-being: Focusing on the 6th House can teach you how to take better care of yourself, adopt healthier routines, and stay on top of your physical health.

It shows how you approach your job and work life, which can help you boost productivity, improve your daily habits, and achieve a more balanced work-life dynamic.

If you are a role that involves helping others, the 6th House encourages you to find fulfillment and meaning in your work, whether in healthcare, caregiving, or any other service-related field. By understanding the 6th House, you can create a solid foundation for developing self-discipline and taking responsibility for your body, mind, and daily activities.

Reference:
Peter Eisenman, Adelyn Perez, 23 August, 2023,
https://www.archdaily.com/63267/ad-classics-house-vi-peter-eisenman?utm_source=chatgpt.com
(Accessed in 26/12/24)

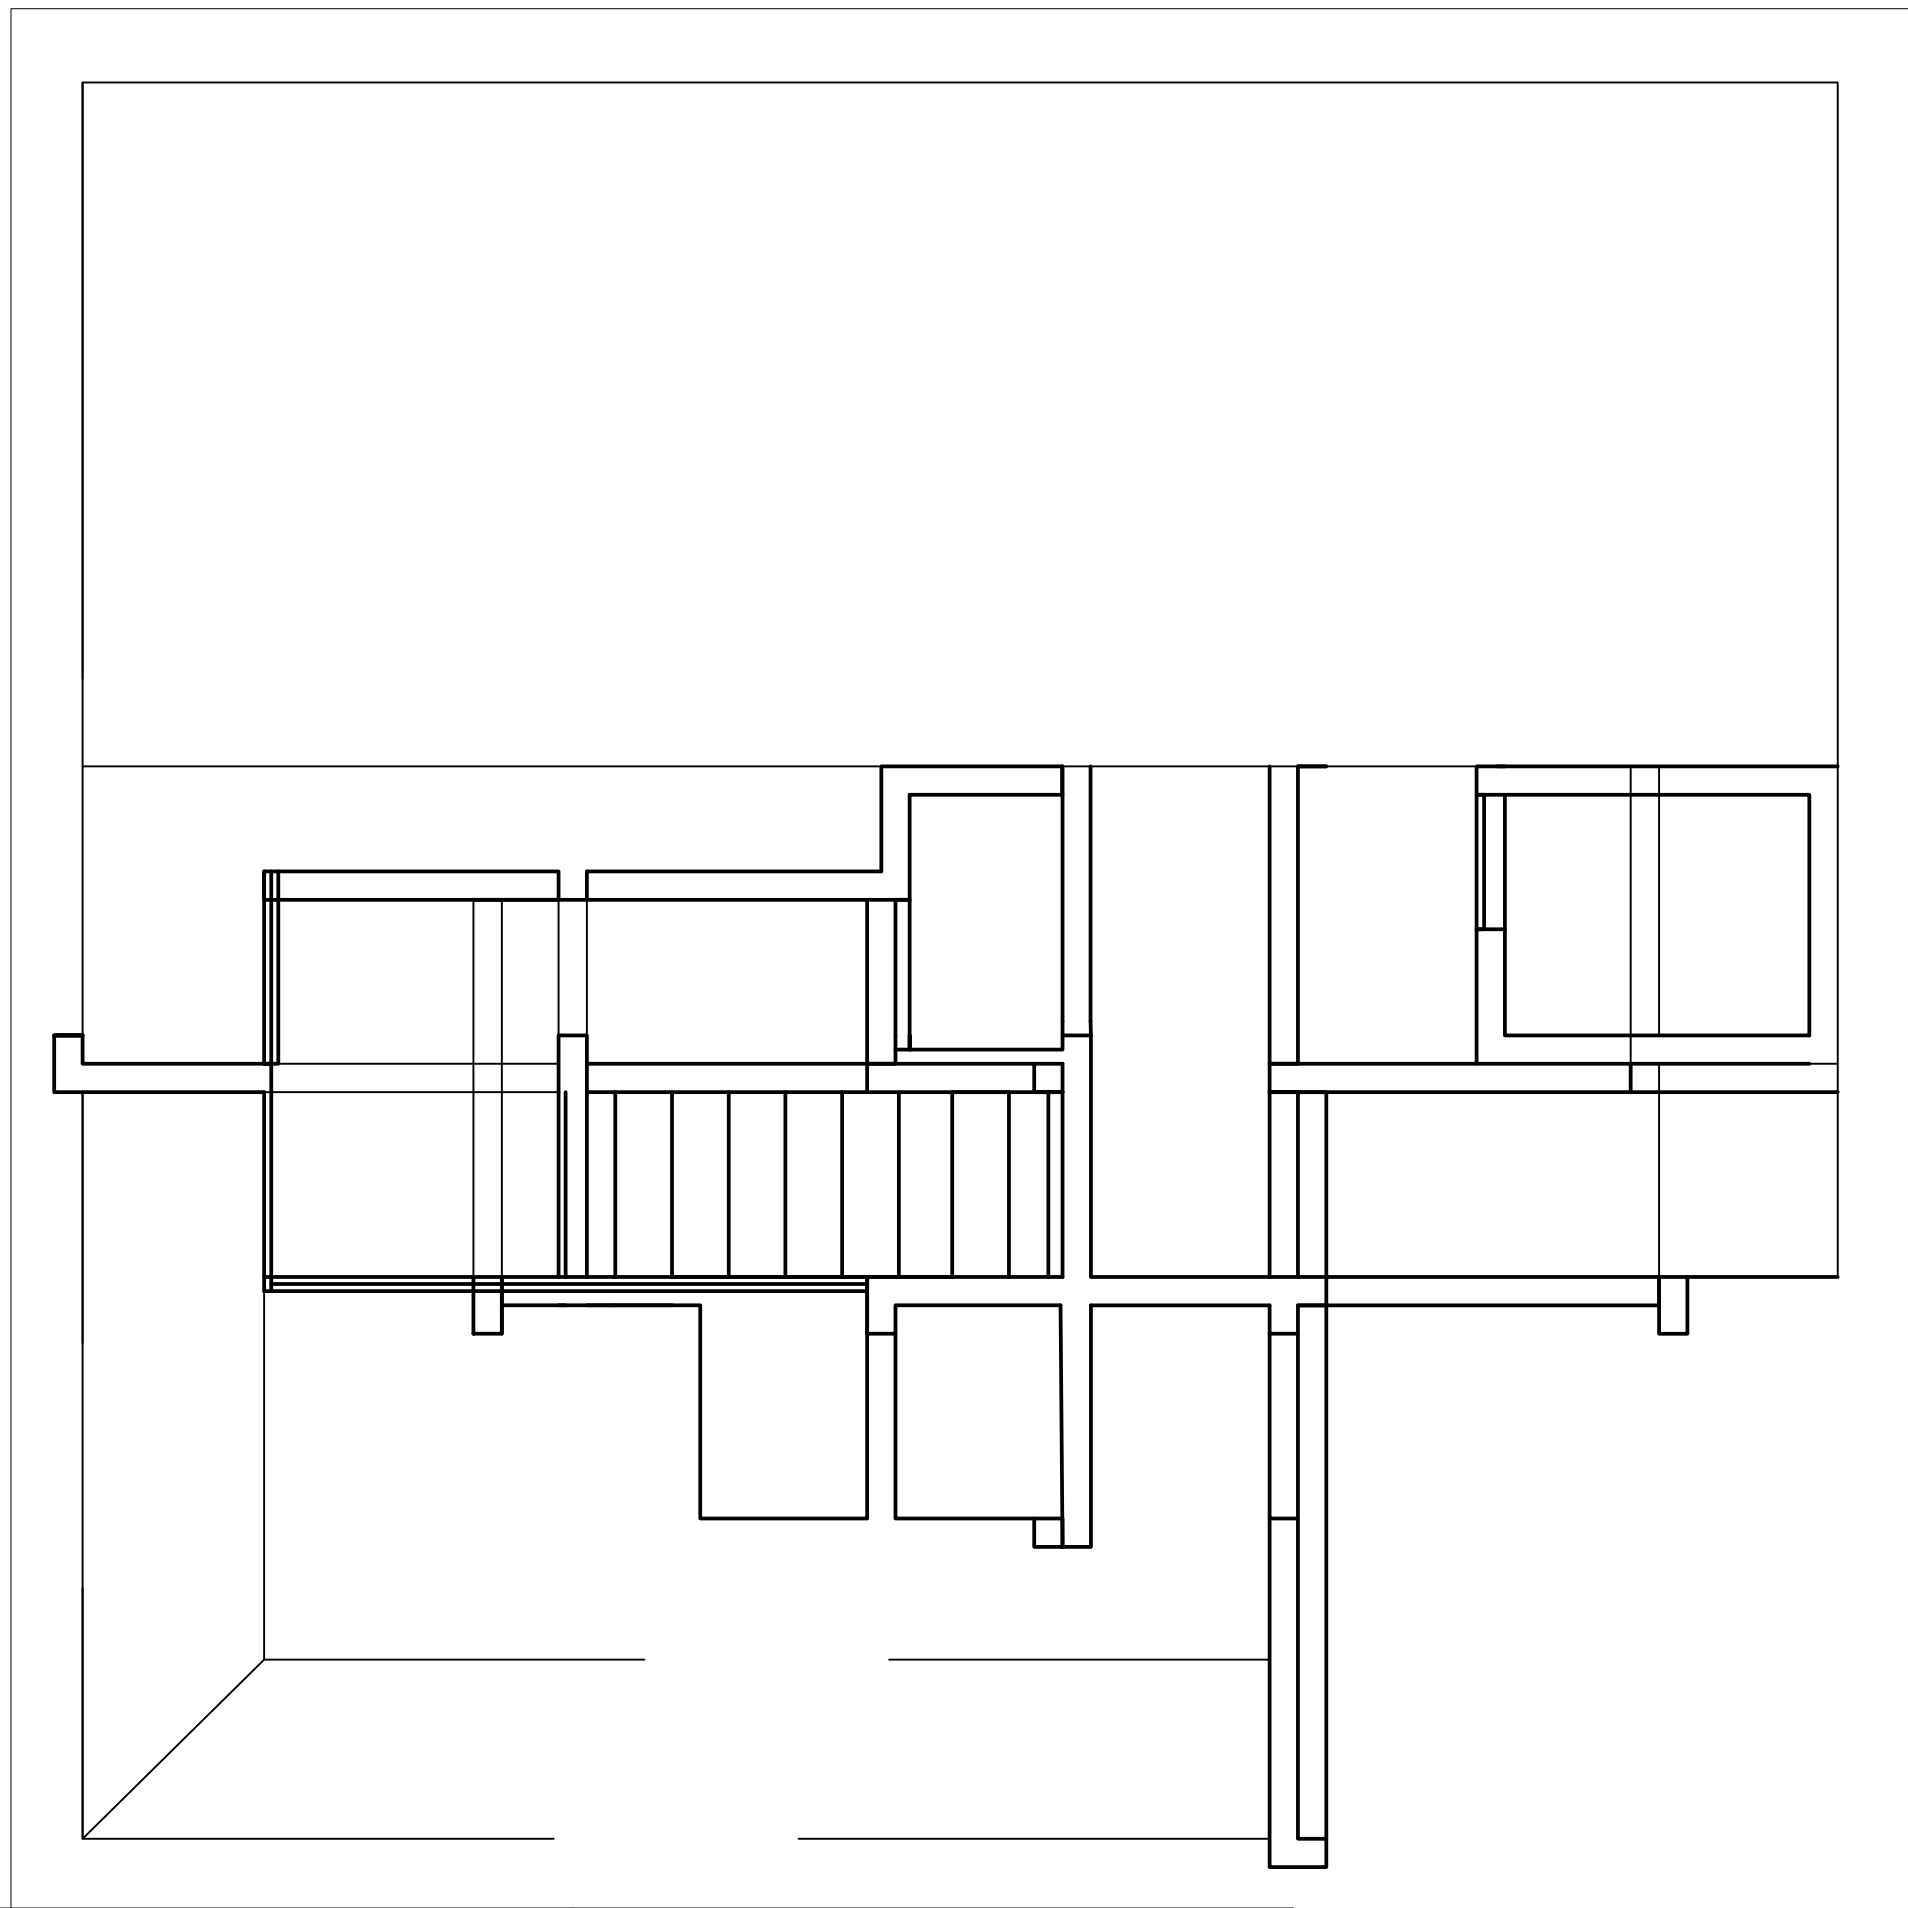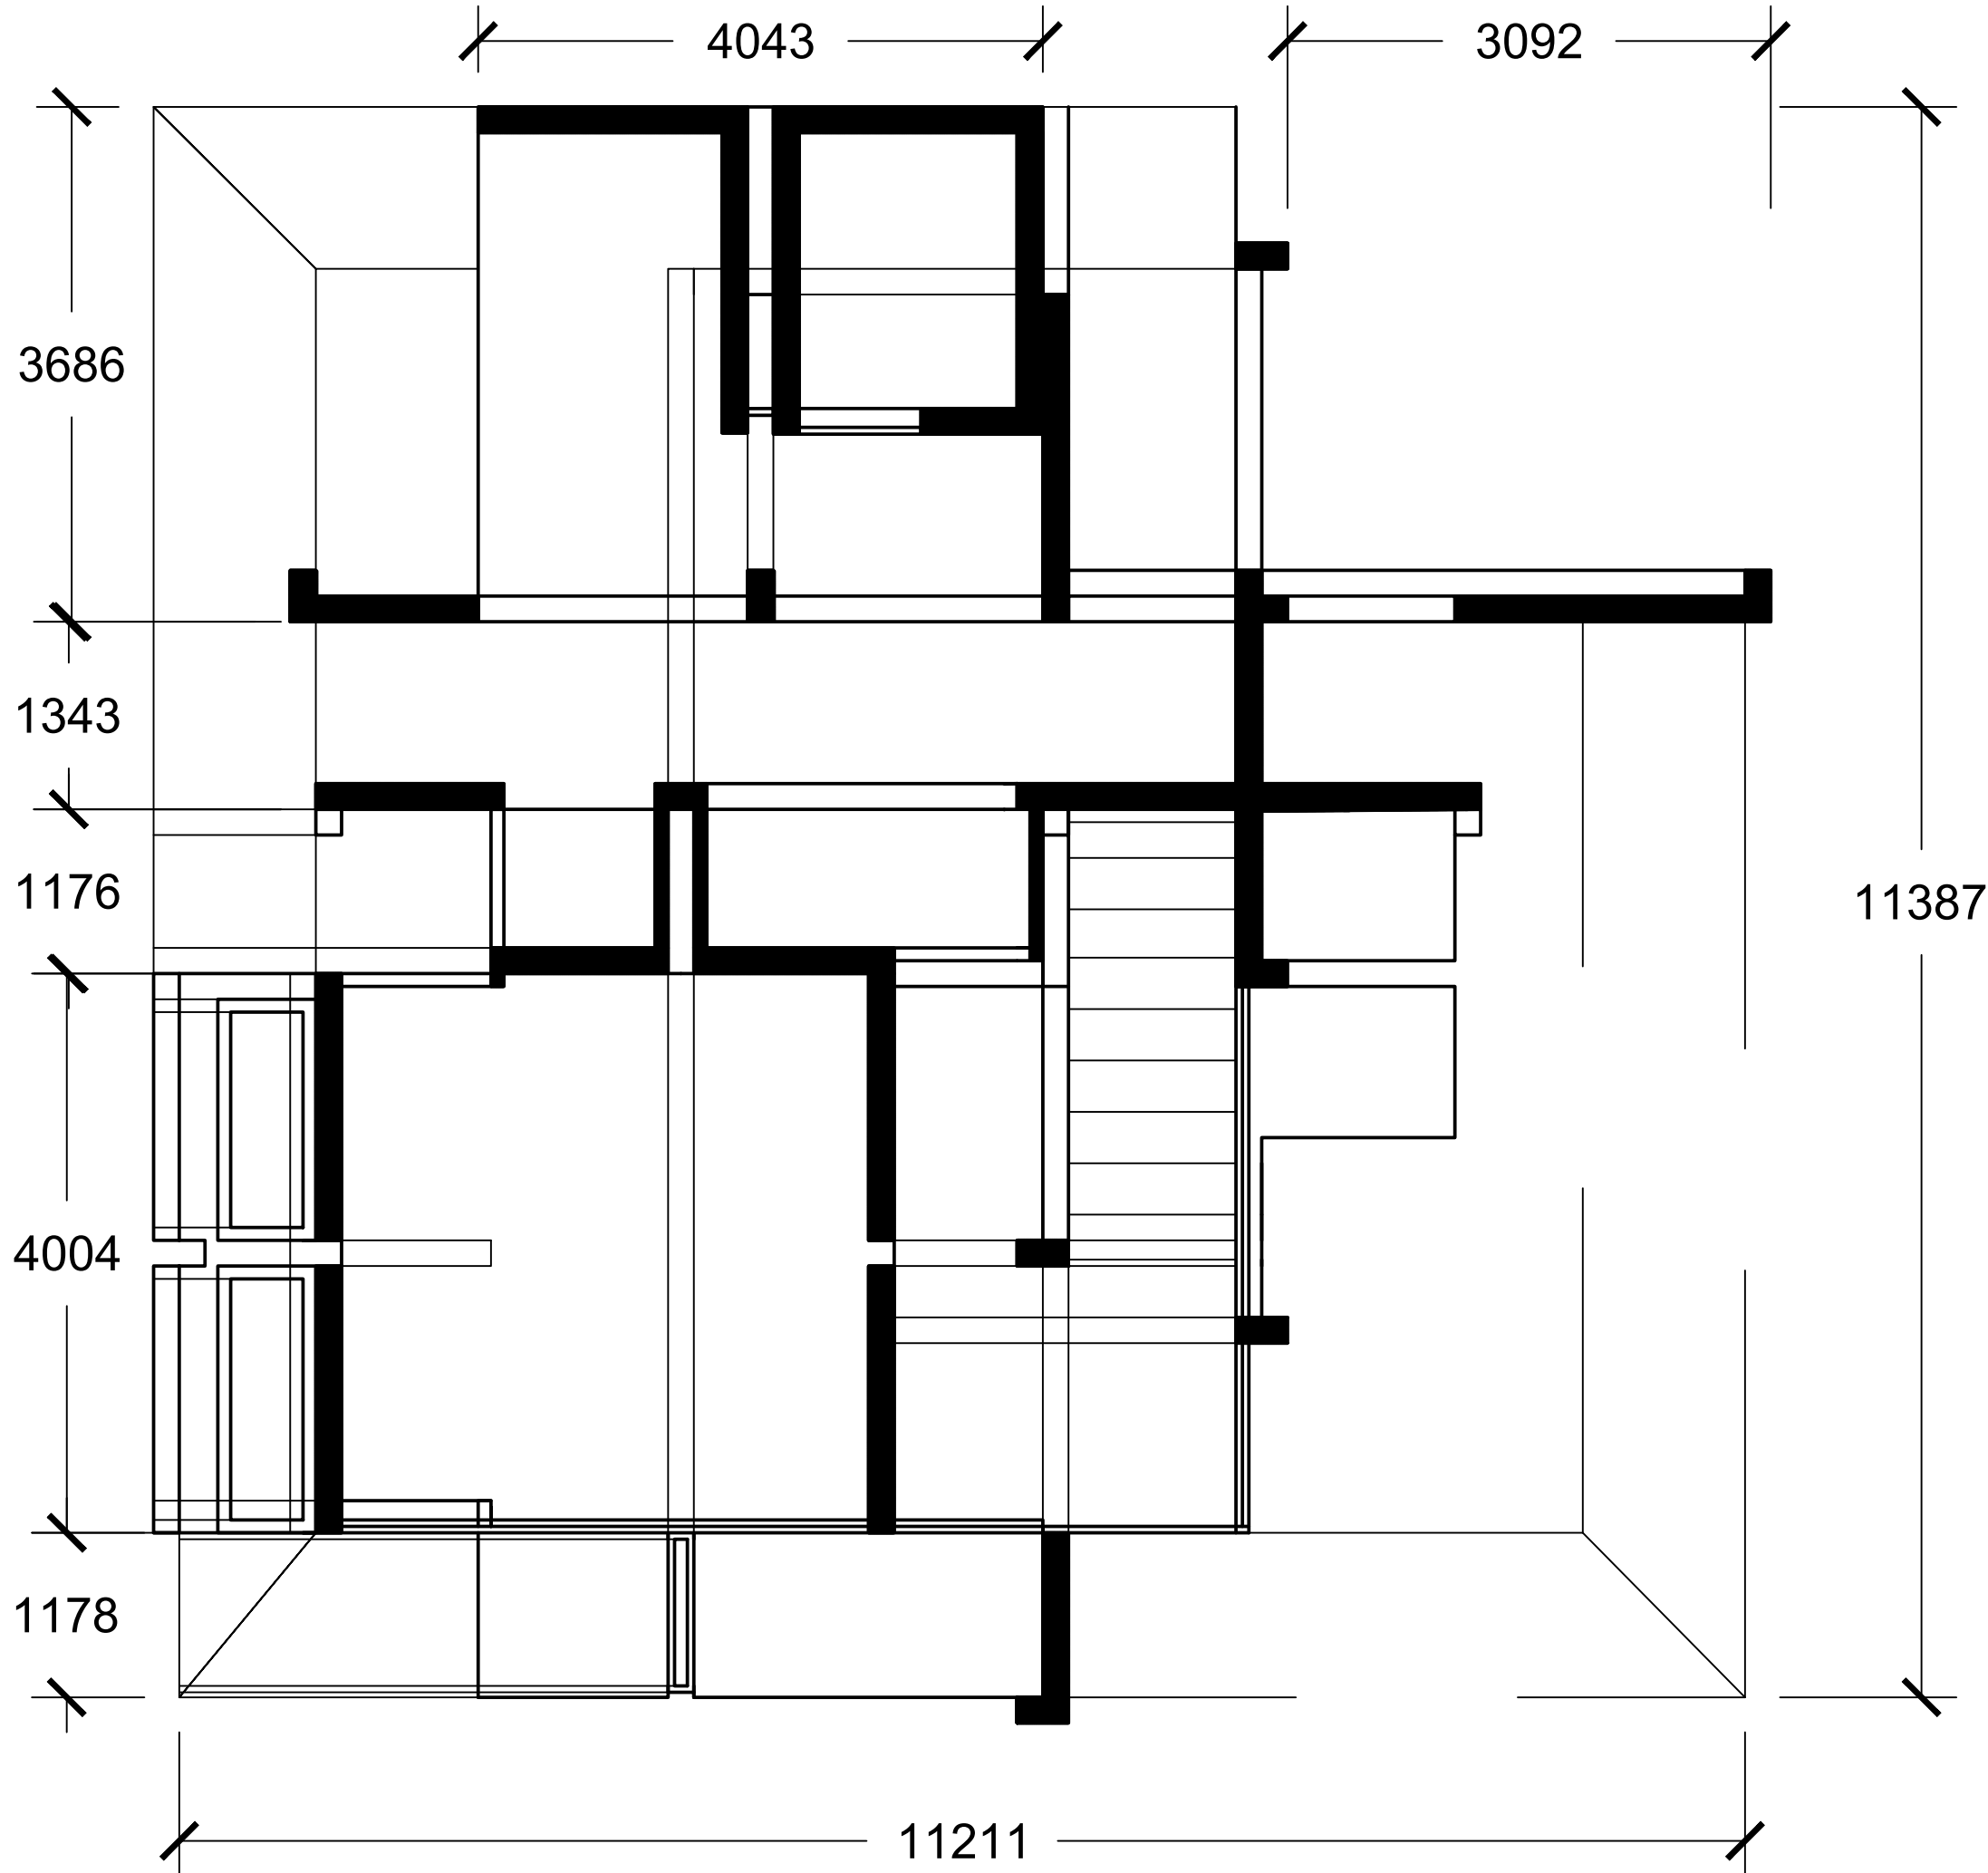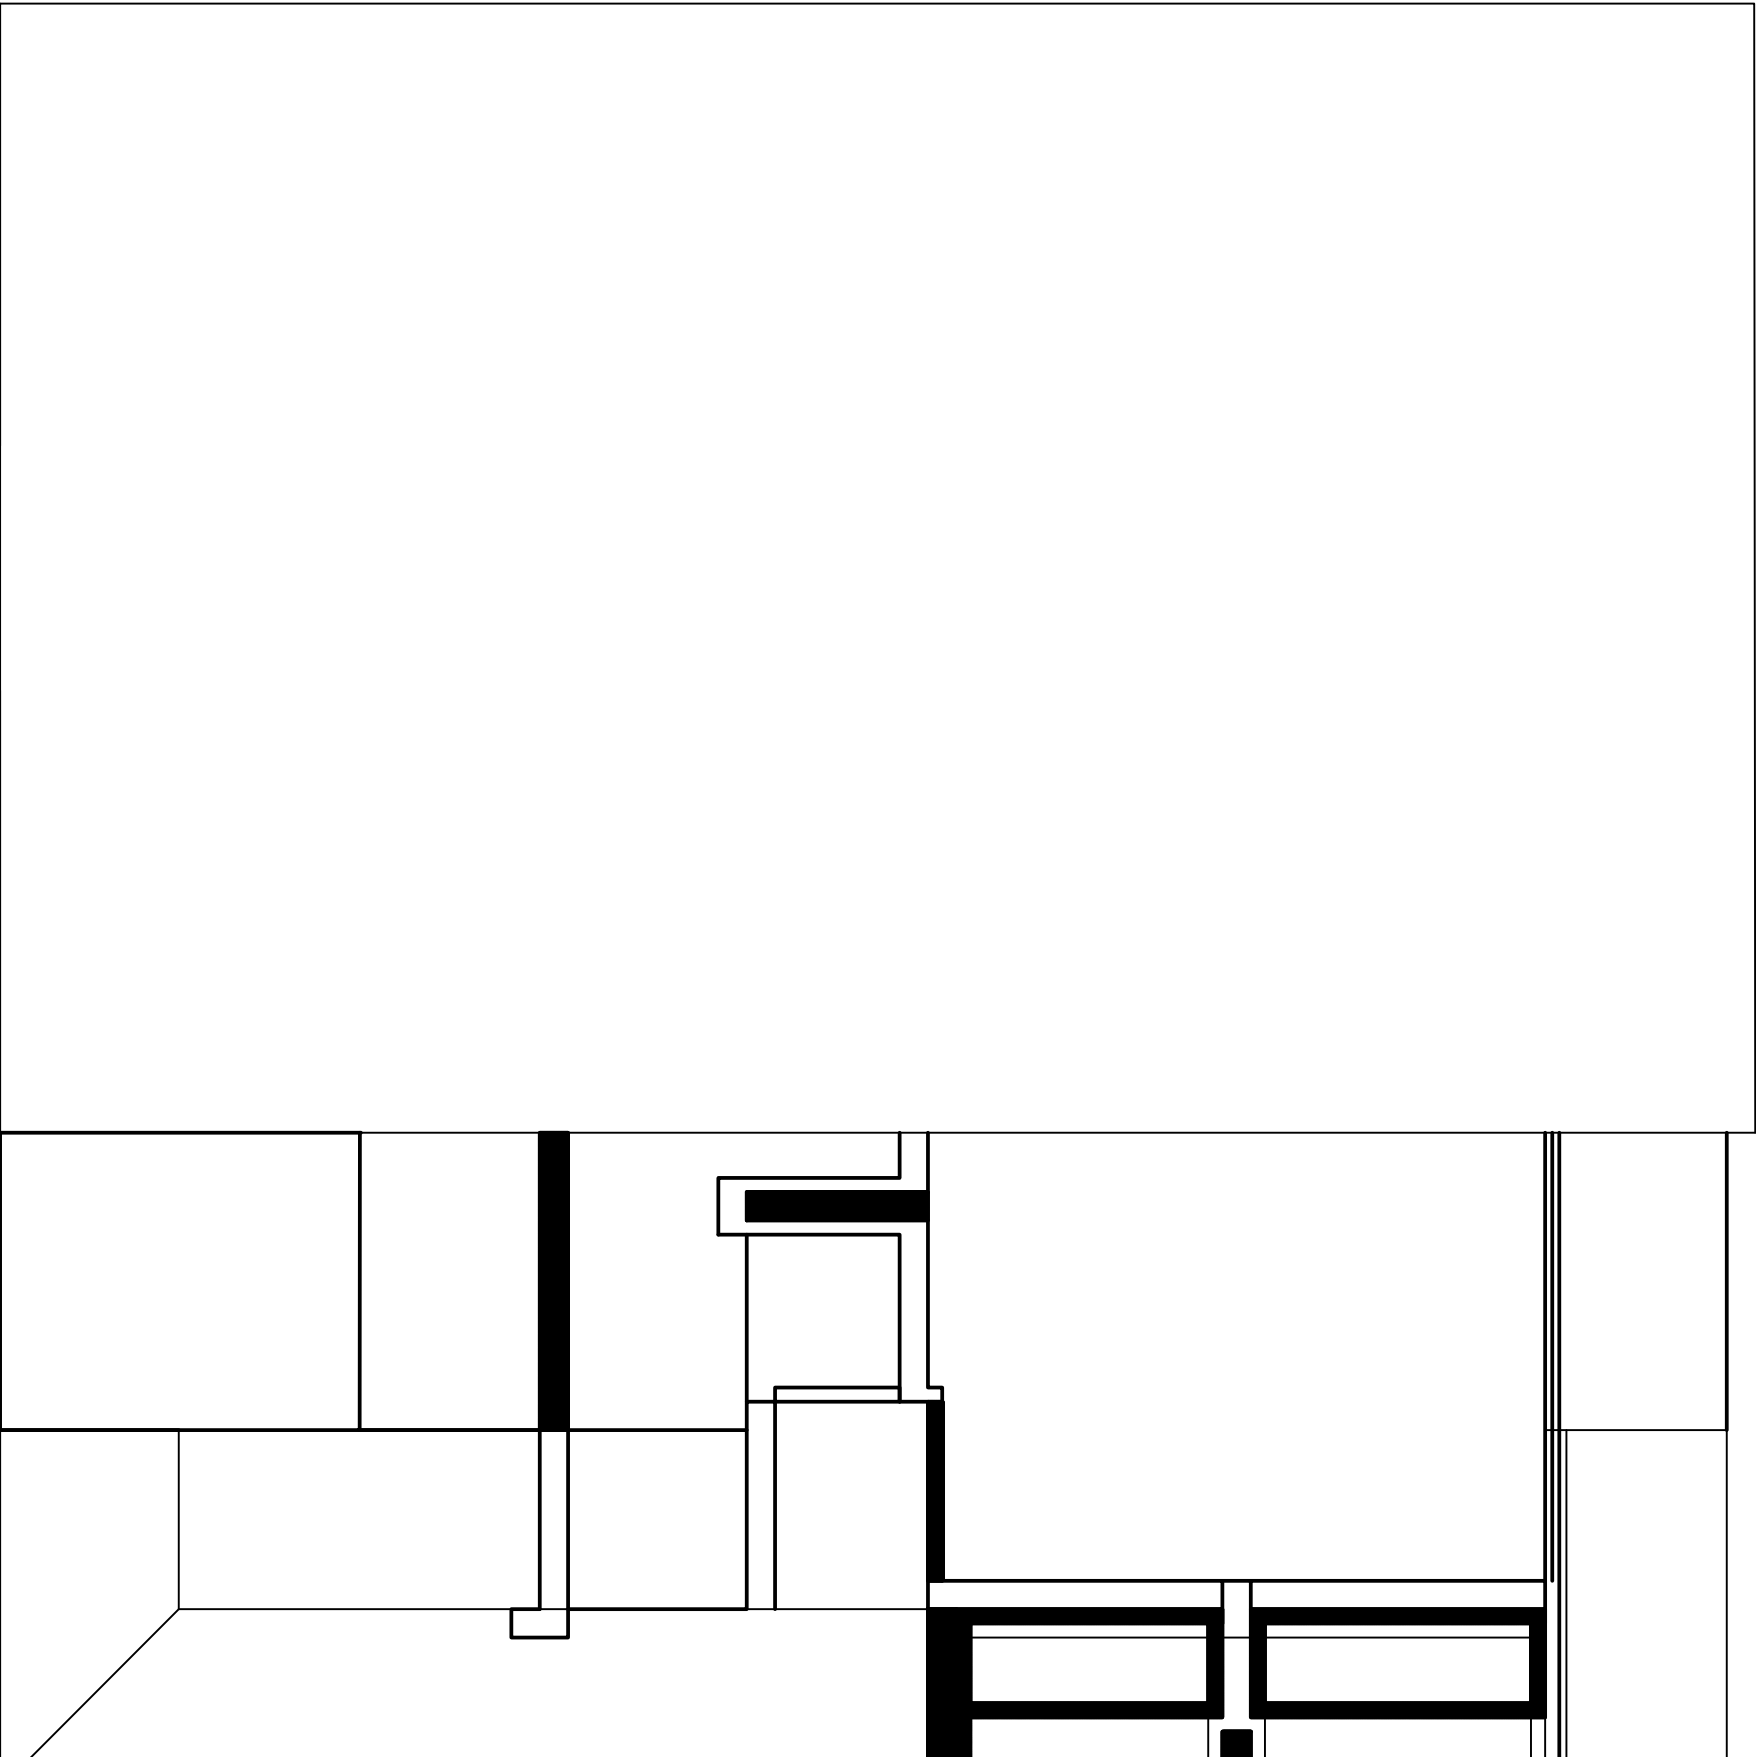

Property Title House VI	Detail Plans	Property — Originator — Zone Functional Breakdown — Level Spatial Breakdown — Form — Discipline — Number — Description — Status — Revision										scale @A1	drawn Mr.Kanjou	 Prifysgol Cymru Y Drindod Dewi Sant University of Wales Trinity Saint David	(S0) UNCONTROLLED ISSUE NOT TO BE USED AS A REFERENCE DOCUMENT CHECK STATUS BEFORE QUOTING	rev/date/by revision
		4019 —UWTS— XX — ZZ — D — A — 1001 — GAPlans — . — P01										date 02/12/24	checked Mr.Gavin			
		filepath Y:\<Number>\Student\Drawings\<File name>.dwg														